NOTE:
REPLACE ALL TRAFFIC CONTROL DEVICES (SIGNS OR PAVEMENT MARKINGS), UNDER CLARK COUNTY JURISDICTION, THAT ARE DISTRIBUTED, DESTROYED, MOVED, OR MODIFIED BY TRENCHING ACTIVITY TO CLARK COUNTY SATISFACTION. ALL MATERIAL USED SHALL MEET CLARK COUNTY'S SPECIFICATIONS, OR WILL BE APPROVED EQUIVALENT.

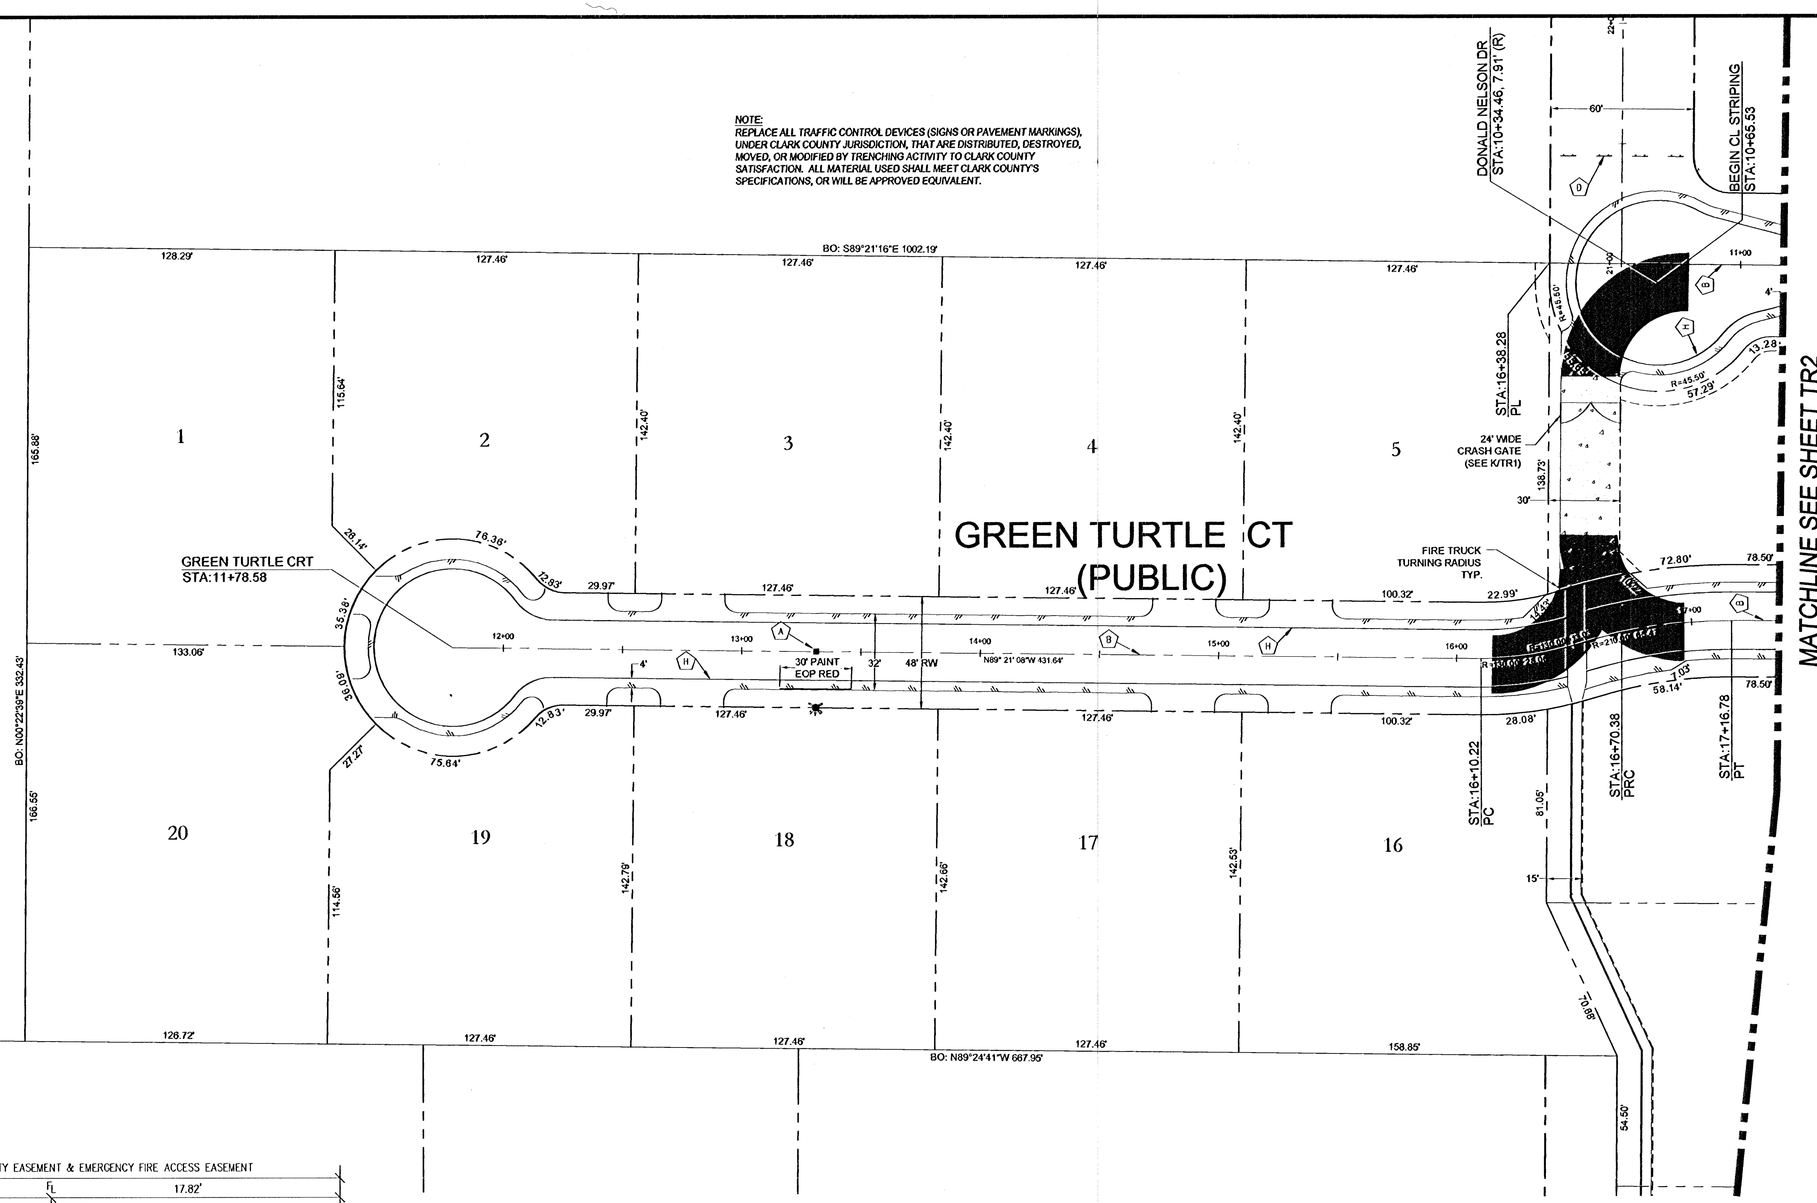

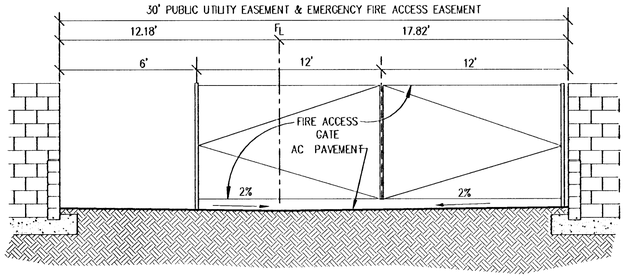

DETAIL K
EMERGENCY FIRE ACCESS GATE

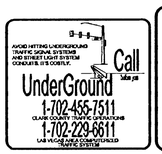

TRAFFIC CONSTRUCTION NOTES

- (A) BLUE COLORED REFLECTIVE RAISED PAVEMENT MARKERS
- (B) INSTALL TYPE I CENTERLINE (USD #244)
- (C) INSTALL 30" R1-1 "STOP" SIGN W/ (2) 9" D-3 "STREET NAME" SIGNS
- (D) INSTALL TYPE III BARRICADES WITH ROAD CLOSED SIGNS (PER CCAUSD # 601)
- (E) INSTALL 'NO OUTLET' SIGN W14-2
- (F) TRENCH, BACKFILL & REPLACE EXISTING AC PAVEMENT (PER CCAUSD # 503, 500.3, & 500.5)
- (H) INSTALL 4" WHITE EDGE LINE 4.0' OF OF R/W
- (I) INSTALL 8" WHITE EDGE LINE 4.0' OF OF R/W
- (J) INSTALL 36" R1-1 "STOP" SIGN W/ (2) 12" D-3 "STREET NAME" SIGNS
- (K) EXISTING STRIPING IS TO BE RESTORED UP TO STA: 33+50

TRAFFIC SIGN LEGEND

R1-1 STOP R7-1 NO PARKING ANY TIME W14-2 NO OUTLET D-3 STREET NAME

KEY MAP

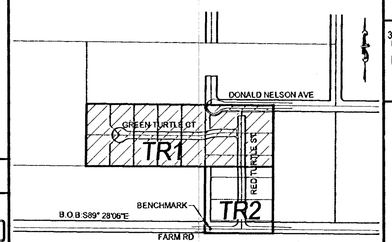

SIGHT VISIBILITY ZONE

NO STRUCTURE, VEGETATION, OR OBJECT OF ANY KIND IS PERMITTED OVER TWENTY-FOUR (24) INCHES IN HEIGHT (MEASURED FORM THE TOP OF THE ADJACENT CURB IF CURB EXISTS) WITHIN THE SIGHT VISIBILITY ZONES.

SCALE

30 0 15 30 60 120

(IN FEET)
1 inch = 30 ft.

CLARK COUNTY DEPARTMENT OF PUBLIC WORKS ACCEPTED

BY_____
CLARK COUNTY DATE

ACCEPTANCE OF THESE PLANS FOR FILING SHALL NOT BE CONSTRUED TO BE A PERMIT FOR OR AN APPROVAL OF ANY VIOLATION OF STATE, COUNTY, OR FEDERAL LAW, SPECIFICATIONS, OR THE MANUAL ON UNIFORM TRAFFIC CONTROL DEVICES.

LEGAL DESCRIPTION

THE WEST HALF (W1/2) OF THE SOUTHWEST QUARTER (SW1/4) OF THE SOUTHEAST QUARTER (SE1/4) OF THE NORTHWEST QUARTER (NW1/4) OF SECTION 14, TOWNSHIP 19 SOUTH, RANGE 60 EAST, M.D.B.&M. AND THE NORTH HALF (N 1/2) OF THE SOUTHEAST QUARTER (SE 1/4) OF THE SOUTHWEST QUARTER (SW 1/4) OF THE NORTHWEST QUARTER (NW 1/4) OF SECTION 14, TOWNSHIP 19 SOUTH, RANGE 60 EAST, M.D.B. & M., COUNTY OF CLARK, STATE OF NEVADA.

BASIS OF BEARINGS

CLARK COUNTY BENCHMARK STATION 8LV90 14W8
719.03 METER (NAVD88) 2359.02 FEET
CITY OF LAS VEGAS RIVET AND ROUND PLATE IN CONCRETE TELEPHONE PAD, 1/4 MILE EAST OF RAINBOW BLVD. ON NORTH SIDE OF FARM ROAD.

BENCHMARK

S 89°28'06"E BEING THE CENTER LINE OF FARM ROAD AS SHOW ON THE FINAL MAP OF BLUEGRASS HILLS ESTATES "A COMMON INTEREST COMMUNITY", RECORDED IN BOOK 119, PAGE 35, OFFICIAL RECORDS OF CLARK COUNTY, NEVADA. ALSO BEING THE SOUTH LINE OF THE NORTHWEST QUARTER (NW ¼) OF SECTION 14, TOWNSHIP 19 SOUTH, RANGE 60 EAST, M.D.M., CLARK COUNTY, NEVADA

NO.	DESCRIPTION	SH'TS.	APPR.	DATE
REVISIONS				

DR HORTON
330 CAROUSEL PKWY
HENDERSON, NV 89014
(702) 835-3800 FAX: (800) 909-4601

TANEY ENGINEERING
6030 S. JONES BLVD STE# 100
LAS VEGAS, NV 89118
(702) 362-8844 FAX: (702) 362-0251

FARM & GAREHIME
A RESIDENTIAL SUBDIVISION

TRAFFIC PLAN - WEST

ROBERT D. CUNNINGHAM
Exp. 12-31-14
CIVIL
No. 15726
REGISTERED PROFESSIONAL ENGINEER
ENGINEER'S SEAL

DATE: 3/28/2013
SCALE: 1"=30'
JOB NO: DRH-12-031
DESIGNED BY: MC
CHECKED BY: RDC
SHEET NAME: TR1
SHEET: 13 OF 15
30'V 10'L 1 # 47830
CC HTE# 12-49143

FILE NAME: 07 TR.DWG