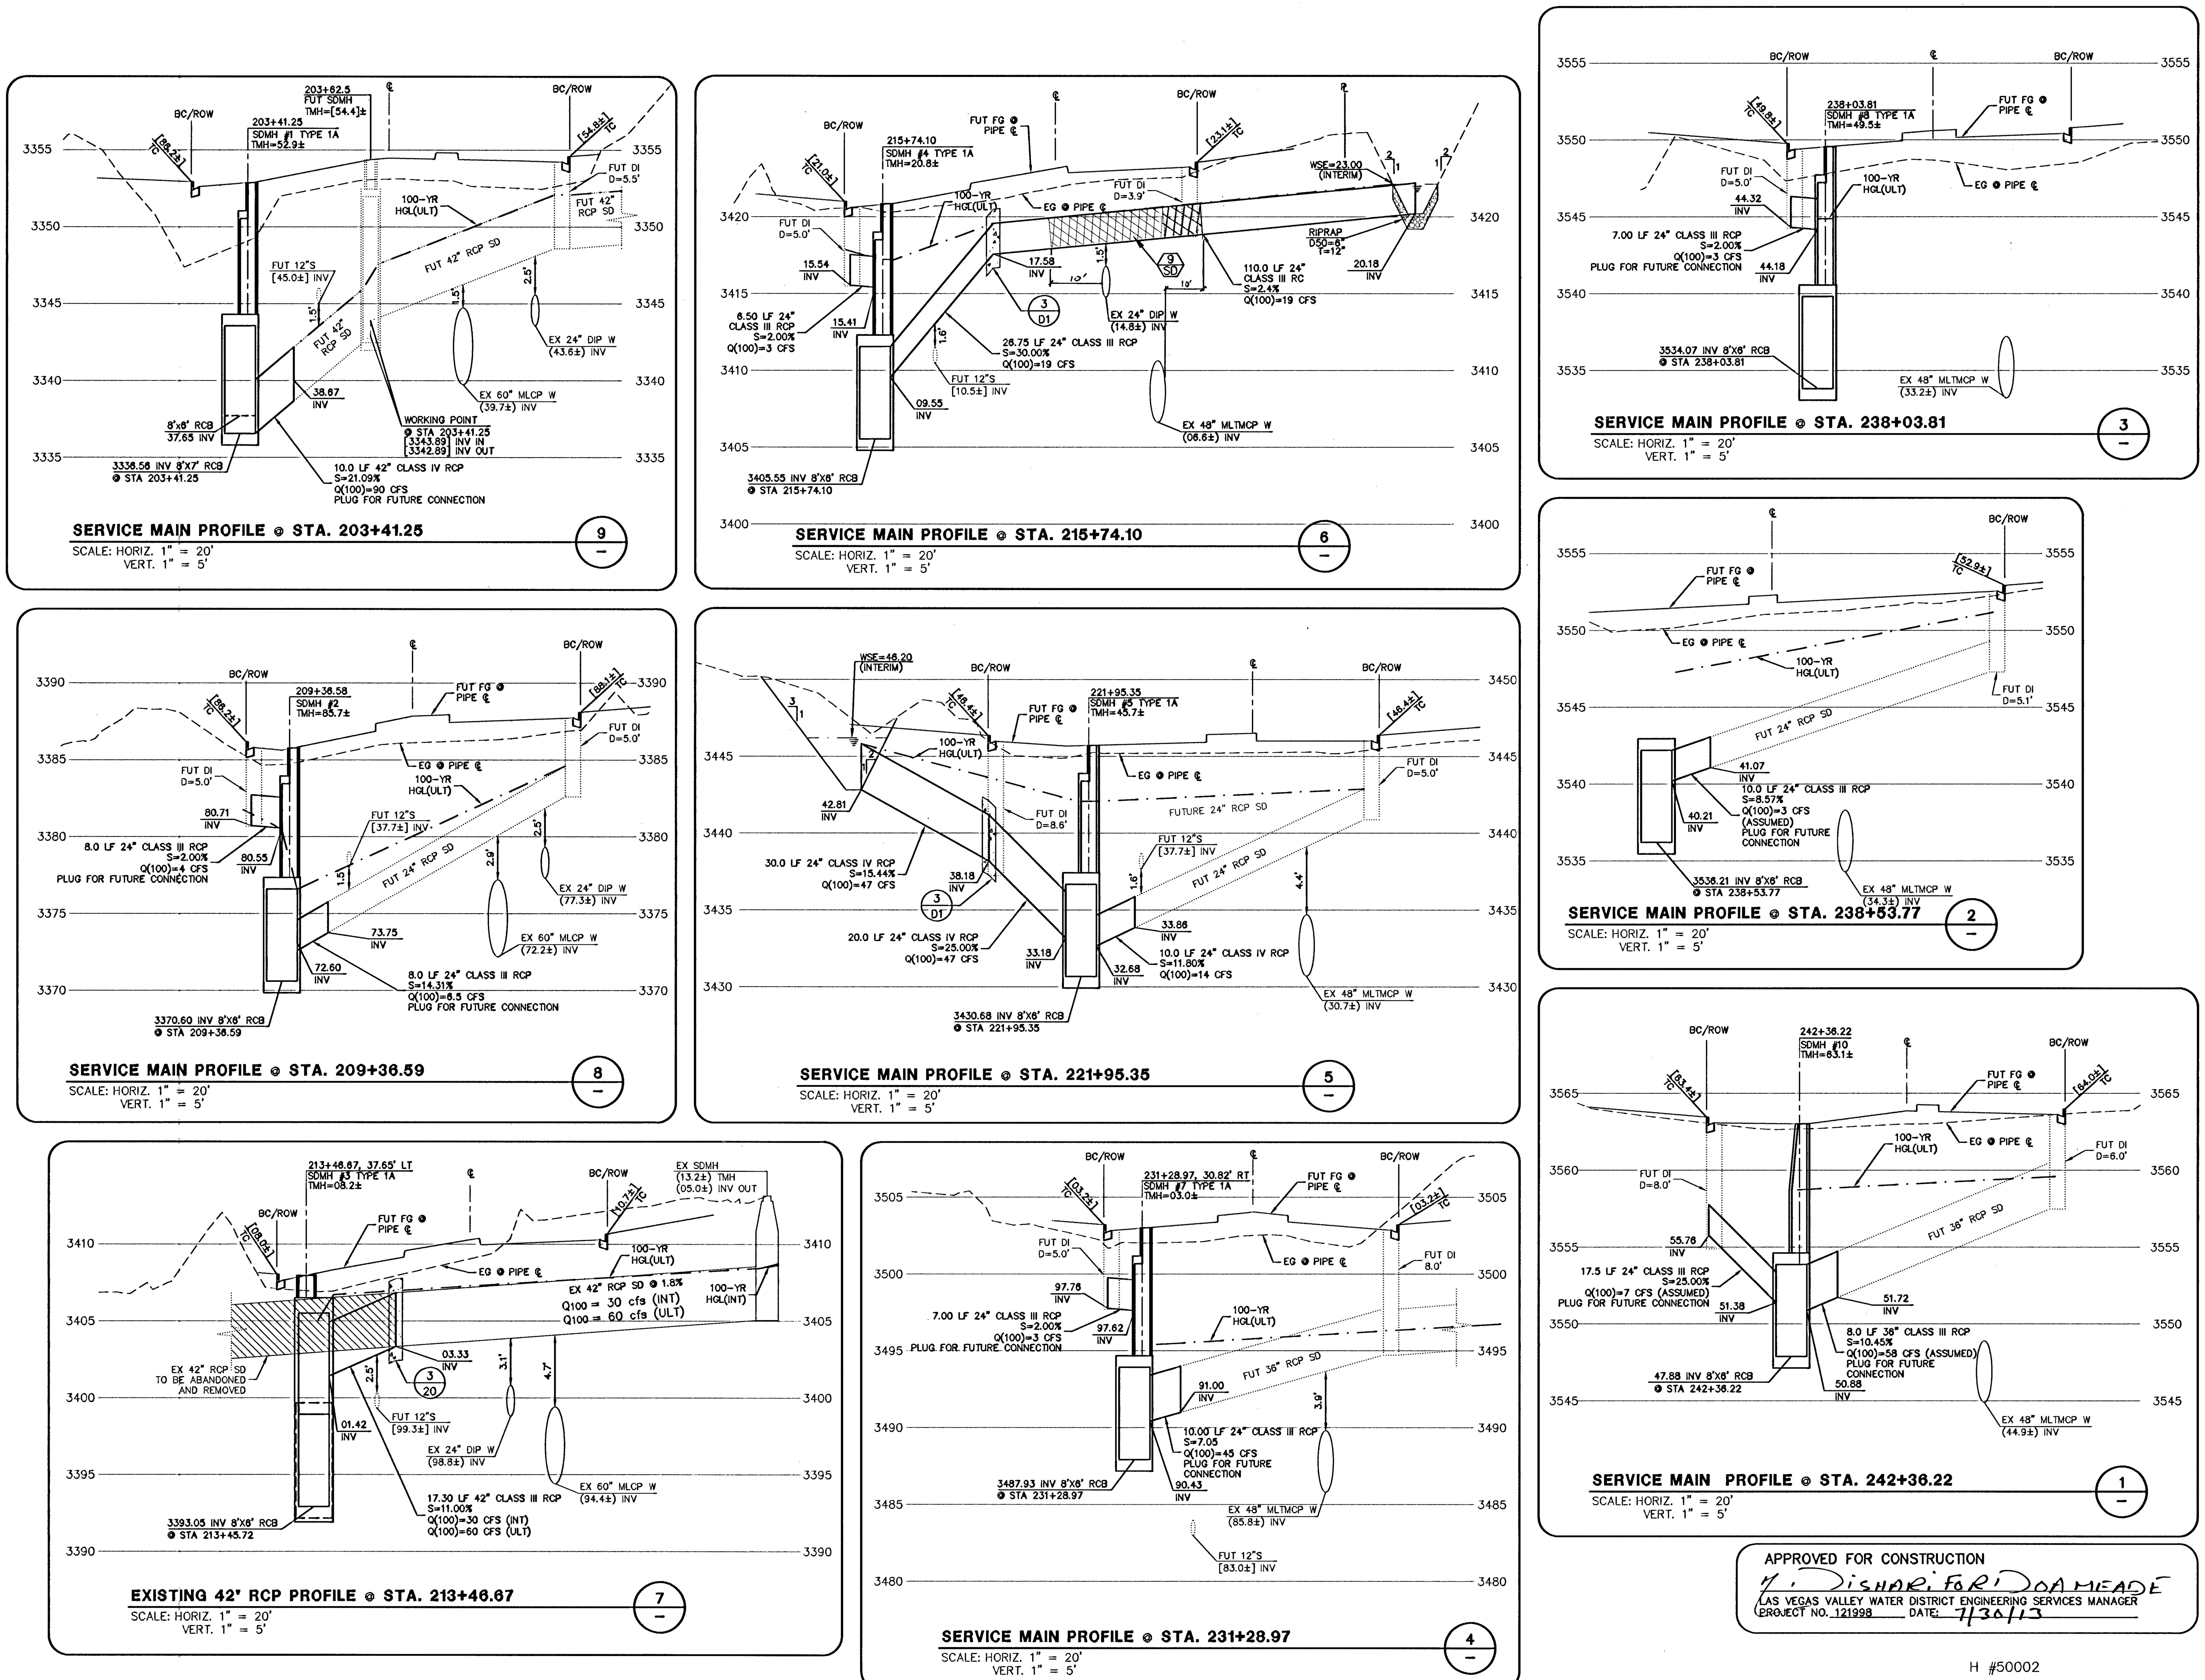

APPROVED FOR CONSTRUCTION

LAS VEGAS VALLEY WATER DISTRICT ENGINEERING SERVICES MANAGER

PROJECT NO. 121998 DATE: 7/30/13

H #50002

CLV # 107V5996

PROFESSIONAL ENGINEER – STATE OF NEVADA

DATE: 7/29/13

REV	DATE	DESCRIPTION	DATE	AGEN APP	DATE	GCW APP

PROJECT NO. 620238-227

DESIGN: DFK

DRAWN: DFK

CHECK: JLJ

PLOT DATE: 07-29-13

PLOT TIME: 13:10:42

G.C. WALLACE COMPANIES

ENGINEERS | PLANNERS | SURVEYORS

1555 S. RAINBOW BLVD • LAS VEGAS, NV 89146

T: 702.804.2000 • F: 702.804.2299 • GCWALLACE.COM

LAS VEGAS • MESQUITE

LAS VEGAS

F:\Projects\600\620238-227\DWG\Production\7-227-LAT.dwg

Daniel Kelley

THE HOWARD HUGHES COMPANY, LLC

VILLAGE 23B FAR HILLS AVE RCB IMPROVEMENTS

SKY VISTA DRIVE TO DESERT FOOTHILLS DRIVE

SERVICE PROFILES 1

DRAWING

L1

22 OF 25 SHTS