IMPROVEMENT PLANS

FOR

CLIFF'S EDGE / PROVIDENCE

HUALAPAI WAY

FROM GRAND TETON TO DEER SPRINGS

CITY OF LAS VEGAS STATE OF NEVADA

DEVELOPED BY:

CLIFF'S EDGE LLC

3455 Cliff Shadows Parkway Ste. 290
Las Vegas, Nevada 89129
(702) 777-1221

SHEET INDEX

1.	C1	COVER SHEET
2.	C2	KEY MAP AND QUANTITIES
3.	C3	GENERAL NOTES SHEET
4.	ST1	STREET PLAN AND PROFILE - STA. 36+81.63 TO 43+50.00
5.	ST2	STREET PLAN AND PROFILE - STA. 43+50.00 TO 53+50.00
6.	ST3	STREET PLAN AND PROFILE - STA. 53+50.00 TO 62+00.00
7.	ST4	STREET PLAN AND PROFILE - STA. 62+00.00 TO 72+00.00
8.	ST5	STREET PLAN AND PROFILE - STA. 72+00.00 TO 82+00.00
9.	ST6	STREET PLAN AND PROFILE - STA. 82+00.00 TO 92+00.00
10.	ST7	STREET PLAN AND PROFILE - STA. 92+00.00 TO 100+00.00
11.	ST8	STREET PLAN AND PROFILE - STA. 100+00.00 TO 109+00.00
12.	ST9	STREET PLAN AND PROFILE - STA. 109+00.00 TO 117+18.59
13.	SD1	STORM DRAIN PLAN AND PROFILE - STA. 10+00.00 TO 19+00.00
14.	SD2	STORM DRAIN PLAN AND PROFILE - STA. 19+00.00 TO 23+09.49 STA. 10+00.00 TO 12+12.51
15.	SD3	STORM DRAIN PLAN AND PROFILE - STA. 43+95.72 TO 49+00.00
16.	SD4	STORM DRAIN PLAN AND PROFILE - STA. 49+00.00 to 57+56.19
17.	SD5	STORM DRAIN PLAN AND PROFILE - LATERALS # 1 THRU # 3
18.	SD6	STORM DRAIN PLAN AND PROFILE - LATERALS # 4 THRU # 6
19.	SD7	STORM DRAIN PLAN AND PROFILE - LATERALS # 7 THRU # 10
20.	SD8	STORM DRAIN PLAN AND PROFILE - LATERALS # 11 THRU # 14
21.	SD9	STORM DRAIN PLAN AND PROFILE - LATERALS # 15 THRU # 18
22.	SD10	STORM DRAIN PLAN AND PROFILE - STA. 11+88.53 TO 16+45.16
23.	DT1	DETAIL SHEET
24.	DT2	DETAIL SHEET
25.	TR1	TRAFFIC & STREET LIGHT PLAN
26.	TR2	TRAFFIC & STREET LIGHT PLAN
27.	TR3	TRAFFIC & STREET LIGHT PLAN
28.	TR4	TRAFFIC & STREET LIGHT PLAN
29.	TR5	TRAFFIC & STREET LIGHT PLAN

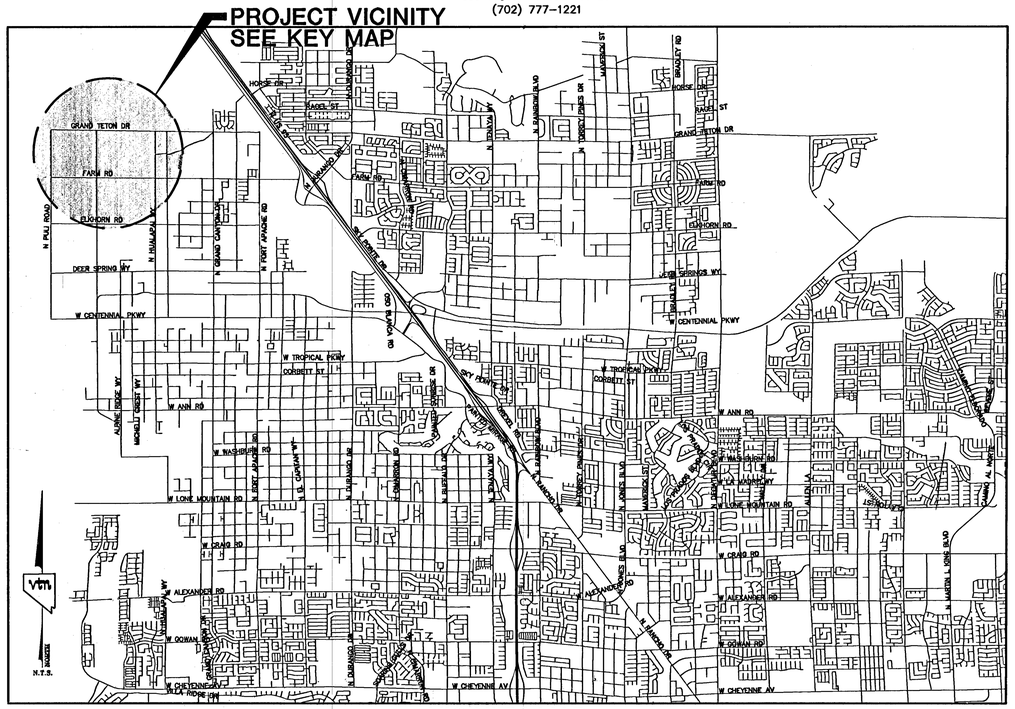

VICINITY MAP

SID PROJECT #607
SID SUBPROJECT #3.9

AVOID HITTING UNDERGROUND TRAFFIC SIGNAL SYSTEMS AND STREET LIGHT SYSTEM CONDUITS IT'S COSTLY

CALL BEFORE YOU DO UNDERGROUND

Call before you **Underground**
1-702-455-7511
CLARK COUNTY TRAFFIC OPERATIONS
AND
1-702-229-6611
LAS VEGAS AREA COMPUTERIZED TRAFFIC SYSTEM

Avoid cutting underground utility lines. It's costly.
Call before you **Dig**
1-800-227-2600

Avoid overhead power line contact. It's costly.
Call before you **Overhead**
1-702-227-2929

BASIS OF BEARINGS

THE BASIS OF BEARINGS FOR THIS PROJECT IS NORTH 00°08'16" EAST BEING THE EAST LINE OF THE NORTHWEST QUARTER (NE 1/4)' OF THE SECTION 24, TOWNSHIP 19 SOUTH, RANGE 59 EAST, M.D.M., CLARK COUNTY, NEVADA, AS SHOWN ON A RECORD OF SURVEY ON FILE IN THE CLARK COUNTY, NEVADA, RECORDER'S OFFICE IN FILE 123 AT PAGE 32.

PROJECT BENCHMARK

PROJECT DATUM: NORTH AMERICAN VERTICAL DATUM OF 1988 (NAVD88)

CLARK COUNTY VERTICAL CONTROL: 1C00: 6N6
NAVD88 ELEVATION: 787.794 METERS (2584.62 FEET)

RIVET AND SQUARE ALUMINUM PLATE IN A CONCRETE CYLINDER, LOCATED 25' SOUTH & 50' EAST OF GRAND CANYON DRIVE AND RED COACH AVENUE, 1' WEST OF ELECTRICAL VAULT.

CITY OF LAS VEGAS BENCHMARK

DATUM: NORTH AMERICAN VERTICAL DATUM OF 1988 (NAVD88)

CITY OF LAS VEGAS BENCHMARK: 8LV99:13SES
NAVD88 ELEVATION: 869.508 METERS (2853.03 FEET)

RIVET AND PLATE IN CONCRETE CYLINDER NW CORNER OF HUALAPAI AND ELKHORN

NOTE: ADD 0.34' TO ABOVE CITY OF LAS VEGAS BENCHMARK 8LV99:13SES TO MATCH ORIGINAL PROJECT BENCHMARK, CLARK COUNTY BENCHMARK 1C00-6N6 (2584.62 FEET) AS SHOWN ON RECORD OF SURVEY FILE 124 PAGE 94.

82673 dl

APPROVALS

8/12/05
CHARLES KAJKOWSKI, JR. PE#4784 — DATE
CITY ENGINEER

APPROVAL OF THESE PLANS IS LIMITED TO THOSE IMPROVEMENTS CONSTRUCTED IN THE DEDICATED RIGHT-OF-WAY AND/OR DEDICATED EASEMENTS. THIS APPROVAL DOES NOT AUTHORIZE THE CONSTRUCTION OF ANY IMPROVEMENTS THAT DEVIATE FROM ADOPTED STANDARDS AND/OR SPECIFICATIONS EXCEPT THOSE SPECIFICALLY LISTED UNDER DEVIATIONS FROM STANDARD. THE ENGINEER SHALL RESOLVE ANY DEVIATION OTHER THAN THOSE LISTED IN DEVIATIONS FROM STANDARDS IN FAVOR OF THE UNIFORM STANDARD DRAWINGS AND SPECIFICATIONS CLARK COUNTY AREA NEVADA.

7/18/05
CITY FIRE MARSHAL — DATE

(NO NEW DISTRICT FACILITIES w/ THIS PROJECT) 7/18/05
LAS VEGAS VALLEY WATER DISTRICT — DATE

6/21/05
NEVADA POWER COMPANY — DATE

NEVADA POWER COMPANY ACKNOWLEDGES THAT WE HAVE RECEIVED YOUR PLANS AND WILL PROVIDE SERVICE TO ALL ELECTRICAL NEEDS ASSOCIATED WITH THIS PROJECT. NEVADA POWER COMPANY RESERVES THE RIGHT TO ADDRESS ANY EXISTING OR FUTURE CONFLICTS ONCE THE FINAL DESIGN IS COMPLETED. THE NEW SERIVCE AND THE RESOLUTION OF ANY CONFLICTS WILL BE ACCOMPLISHED PURSUANT TO THE NEVADA PUBLIC UTILITY COMMISION'S RULES AND REGULATIONS.

6/23/05
SOUTHWEST GAS CORPORATION — DATE

16 JUNE 2005
SPRINT DEAN T. WHITMAN — DATE

"THE AFFIXED SPRINT NEVADA APPROVAL DOES NOT ASSUME OR GUARANTEE LIABILITY FOR KNOWN OR UNKNOWN CONFLICTS WITH EXISTING OR PROPOSED IMPROVEMENTS. RESOLUTION OF ANY CONFLICT WILL BE ACCOMPLISHED PURSUANT TO LOCAL ORDINANCES, NEVADA REVISED STATUTES AND/OR PUBLIC UTILITY COMMISSION RULES AND REGULATIONS."

23/15
COX COMMUNICATIONS, LV INC. — DATE

09/22/05
M. MARGO WHEELER, AICP — DATE
DIRECTOR OF PLANNING AND DEVELOPMENT
CITY OF LAS VEGAS

THIS PLAN MEETS THE APPLICABLE STANDARDS OF THE PLANNING AND DEVELOPMENT DEPARTMENT

HTE#05-11169

For revision 2 only
PROFESSIONAL ENGINEER - STATE OF NEVADA
TODD J. STEADHAM
Exp 6/30/14
CIVIL
No. 015982
1/9/14

REV	DATE	BY	REVISION
1	1/9/14	CG	REVISE SHEET ST4 AND ST14

H:\5969\HUALAPA\5969-HUALJDWG, Model, 08/15/2005 09:21:19 AM, rhsteel, TD5000NTLAB.pc3, 1:1

CLIFFS EDGE LLC.
3455 CLIFF SHADOWS PARKWAY, SUITE 290
LAS VEGAS, NEVADA 89129
(702) 777-1221

CITY OF LAS VEGAS, NEVADA

2727 SOUTH RAINBOW BOULEVARD LAS VEGAS, NEVADA 89146-5148
PH. (702) 873-7550 FAX (702) 362-2597
nevada CONSULTING ENGINEERS ● PLANNERS ● LAND SURVEYORS

COVER SHEET
CLIFFS EDGE / PROVIDENCE

HUALAPAI WAY
STREET IMPROVEMENTS
DEER SPRINGS TO GRAND TETON

DRAWN BY: RDM — MAR. '04
DESIGNED BY: SJFSK / N. HALL — MAR. '04
CHECKED BY: L.K. — MAR. '04
PROJECT NO: 5969 — SCALE: NA / NA (HORIZ. / VERT.)

EXPIRES 06-30-05
PROFESSIONAL ENGINEER - STATE OF NEVADA
DANIEL J. HOOD
CIVIL
No. 12811
6-15-5

SHEET C1
1 OF 29 SHEETS
DRAWING NO. 107-1-18(C0-1)A

H:\5969\HUALAPA\5969-C1.DWG