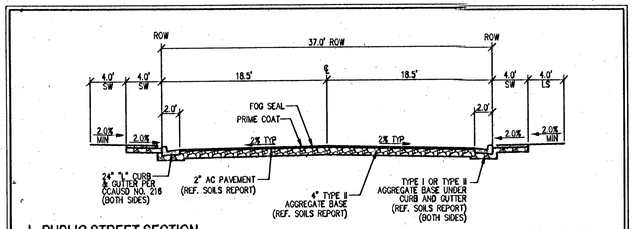

L. PUBLIC STREET SECTION — MOSAIC SUNRISE LN.
NOT TO SCALE — PER WAIVER OF STANDARDS – SDR 46293

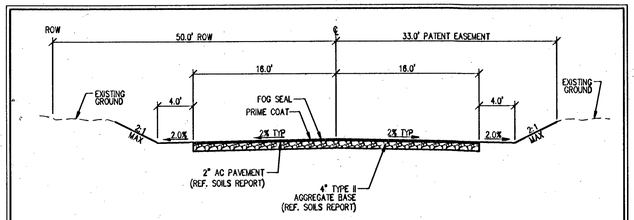

M. PUBLIC STREET SECTION — FORT APACHE RD.
NOT TO SCALE

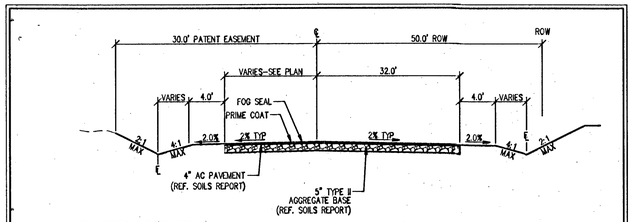

N. PUBLIC STREET SECTION — GRAND TETON DR.
NOT TO SCALE — PER WAIVER OF STANDARDS – SDR 46293

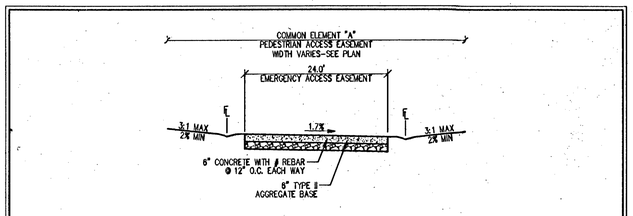

P. EMERGENCY ACCESS SECTION
NOT TO SCALE

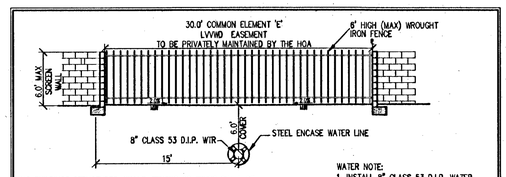

NO BUILDINGS STRUCTURES, WALLS, FENCES OR TREES SHALL BE PLACED UPON, OVER OR UNDER SAID EASEMENT FOR THE DURATION OF THIS EASEMENT EXCEPT THAT SAID EASEMENT MAY BE IMPROVED AND USED FOR STREET, ROAD OR DRIVEWAY PURPOSES, TRAIL, PATH, PARKING LOT, PLAYGROUND, NON-VEHICLE PUBLIC ACCESS, OR SHALLOW ROOT LANDSCAPING PURPOSES AND FOR OTHER UTILITIES, INSOFAR AS SUCH USE DOES NOT INTERFERE WITH ITS USE BY THE DISTRICT FOR THE PURPOSES FOR WHICH IT IS GRANTED.

WATER NOTE:
1. INSTALL 8" CLASS 53 D.I.P. WATER LINE WITH TEST STATION PER DETAIL 21 SHEET THIS SHEET.
2. ANNULAR SPACE BETWEEN PIPE AND CASING SHALL BE FILLED WITH CLASS I CLSM.

31. LVVWD EASEMENT SECTION
NOT TO SCALE

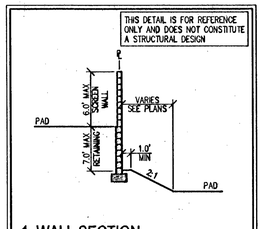

1. WALL SECTION
NOT TO SCALE

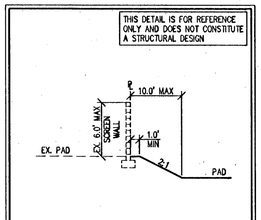

2. EX. WALL SECTION
NOT TO SCALE

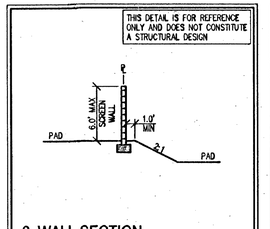

3. WALL SECTION
NOT TO SCALE

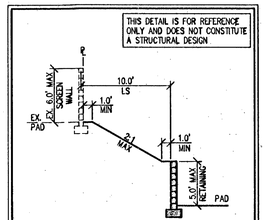

4. WALL SECTION
NOT TO SCALE

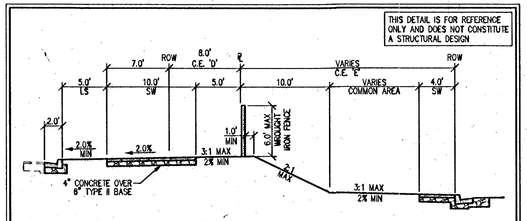

5. WALL SECTION
NOT TO SCALE — PER WAIVER OF STANDARDS – SDR 46293

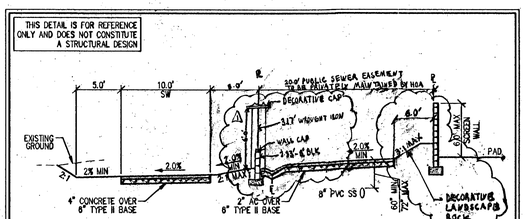

6. WALL SECTION
NOT TO SCALE

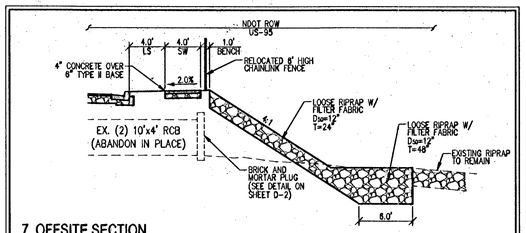

7. OFFSITE SECTION
NOT TO SCALE

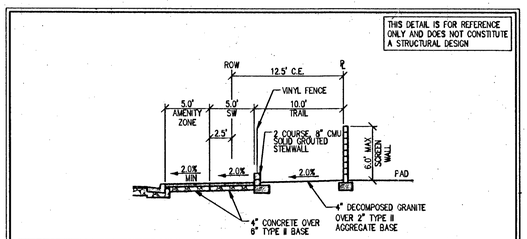

PER WAIVER OF STANDARDS – SDR 46293

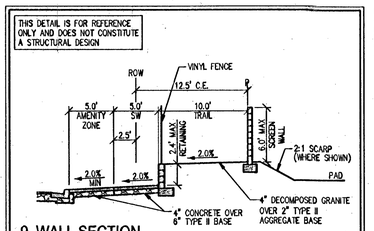

9. WALL SECTION
NOT TO SCALE — PER WAIVER OF STANDARDS – SDR 46293

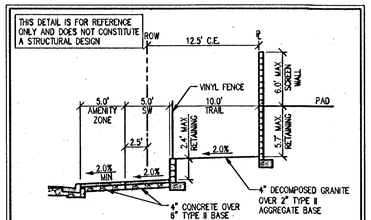

10. WALL SECTION
NOT TO SCALE — PER WAIVER OF STANDARDS – SDR 46293

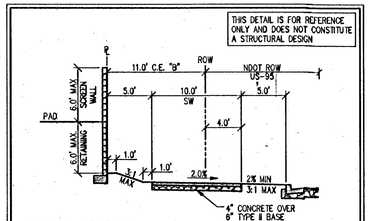

11. WALL SECTION
NOT TO SCALE — PER WAIVER OF STANDARDS – SDR 46293

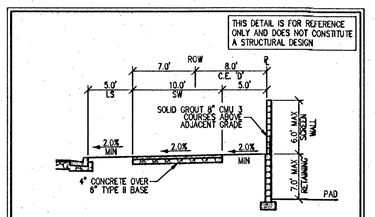

12. WALL SECTION
NOT TO SCALE — PER WAIVER OF STANDARDS – SDR 46293

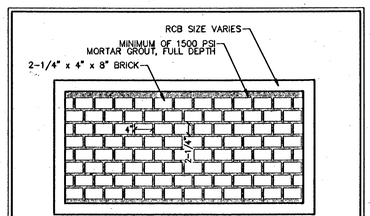

18. BRICK AND MORTAR RCB PLUG
NOT TO SCALE

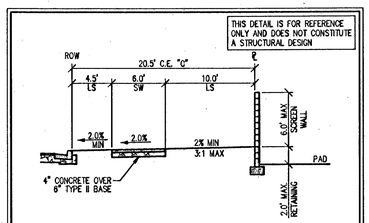

13. WALL SECTION
NOT TO SCALE

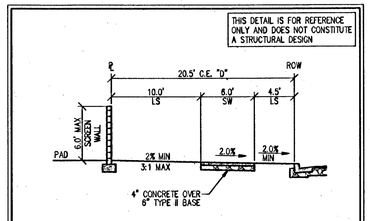

14. WALL SECTION
NOT TO SCALE

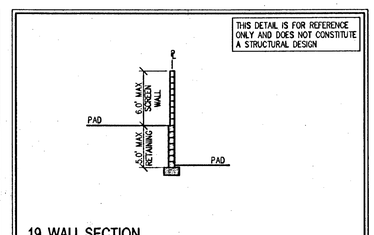

19. WALL SECTION
NOT TO SCALE

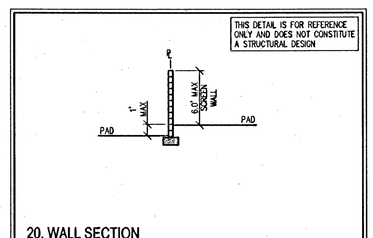

20. WALL SECTION
NOT TO SCALE

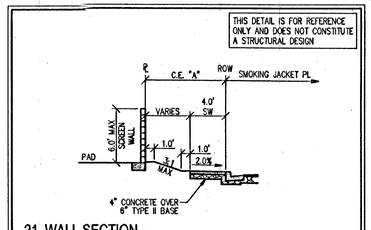

15. WALL SECTION
NOT TO SCALE — PER WAIVER OF STANDARDS – SDR 46293

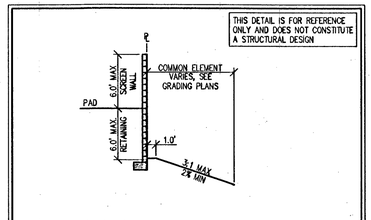

16. WALL SECTION
NOT TO SCALE

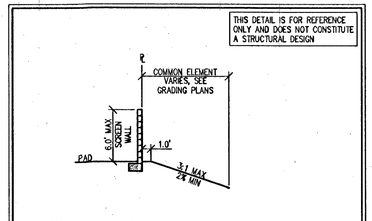

17. WALL SECTION
NOT TO SCALE

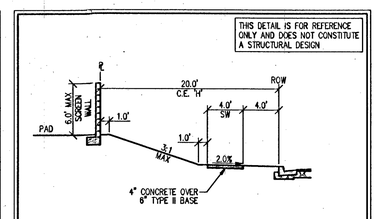

24. WALL SECTION
NOT TO SCALE

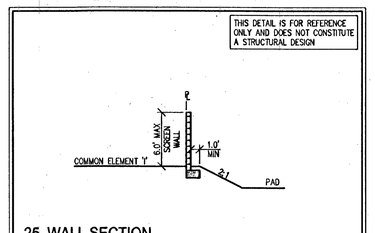

25. WALL SECTION
NOT TO SCALE

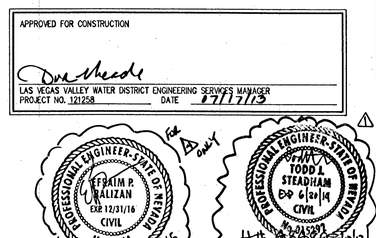

APPROVED FOR CONSTRUCTION
LAS VEGAS VALLEY WATER DISTRICT ENGINEERING SERVICES MANAGER
PROJECT NO. 121258 DATE 07/17/13

PROFESSIONAL ENGINEER – STATE OF NEVADA — EFRAIM P. HALIZAN — EXP. 12/31/16 — CIVIL — No. 22644 — 7/8/15

FOR Δ ONLY — PROFESSIONAL ENGINEER – STATE OF NEVADA — TODD I STEADHAM — EXP. 6/20/14 — CIVIL — No. 9043297 — 7/18/13

SLATER HANIFAN GROUP
CONSULTING ENGINEERS & PLANNERS
5740 S. ARVILLE STREET #216, LAS VEGAS, NV 89118
PHONE (702) 284-5300 FAX (702) 284-5399

NO.	DESCRIPTION	DATE	BY	APP. DATE	APP.
1	REVISED PER COMMENTS	10/24/13		1-23-14	JDB
2	REVISE SEWER EASE DTL	11/14/14		1-15-15	TJS

CITY OF LAS VEGAS, NV

D·R·HORTON

GRAND TETON AND TEE PEE
GRADING SECTIONS AND DETAILS II

S 07 & 08
T 19 S
R 60 E

DATE: 04/09/13
DRAFTER: DSP
DESIGNER: DSP
CHECKED: DJP

PROJECT NO.
DRH1213-000

PROFESSIONAL ENGINEER – STATE OF NEVADA — DARRIN J. PAPPAS — Exp. 12/31/13 — CIVIL — No. 15815 — 7/17/13

D-2
SHEET 8 OF 47

107Y4986

796

I:\dm\1213-000 grand teton\dwg\mxrox\dm1213-000dt.dwg 7/17/2013 10:32 AM Efrom Bottom