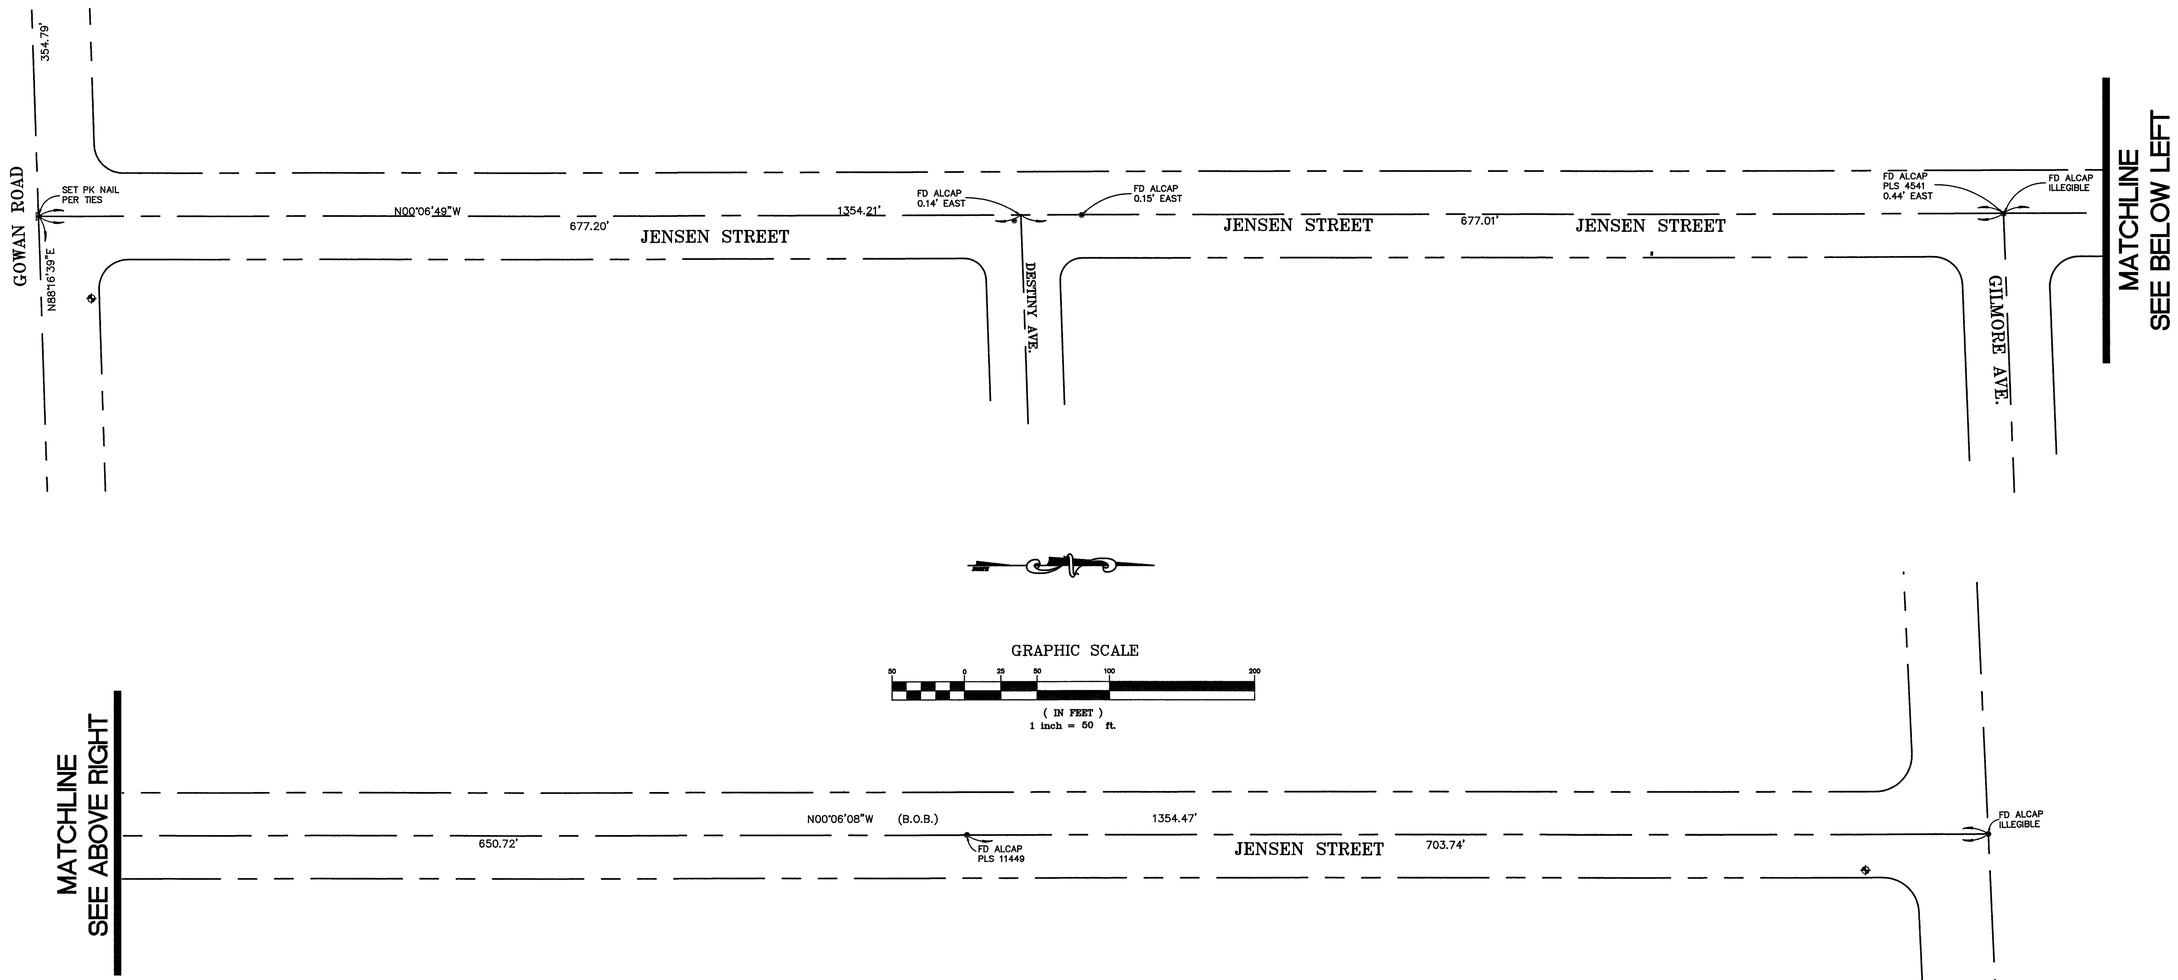

BENCHMARK:

CLV BM 9LV00 7W6: Rivet & Plate in top of curb, NE corner of Gowan Road and Jensen Street,
Elev. 2631.46' (NAVD88)

CLV BM 9LV00 7NNW6: Rivet & Plate in top of curb, SE corner of Alexander Road and Jensen Street,
Elev. 2620.21' (NAVD88)

BASIS OF BEARINGS:

Centerline of Jensen Street, Bears N 00°06'08" W, as shown on the Final Map of "CANYON MEADOWS UNIT 3", recorded in Book 82 of Plats, Page 3, Clark County, Nevada, Records.

103332
98151
70669

107V3360-2

NO.	DATE:	DESCRIPTION	APP'D

REVISIONS

DEPARTMENT OF PUBLIC WORKS
ENGINEERING DESIGN SECTION

CITY ENGINEER: CHARLES KAJKOWSKI JR, P.E.
PROGRAM MANAGER: TOM HAYES, P.E.

DESIGNED BY: MAS
DRAWN BY: MAS
CHECKED BY: ECN

HORIZONTAL SCALE: 1"=40'
VERTICAL SCALE: 1"=4'
DATE: 02-11-04

TITLE: LONE MTN. DET. BASIN OFFSITES JENSEN-GOWAN TO ALEXANDER

SHEET: HORIZONTAL CONTROL

REGISTERED PROFESSIONAL ENGINEER
EDWARD C. WETTENSTROM
EXP 12-31-05
CIVIL
No. 8078 STATE OF NEVADA

Sheet
2
2 of 6

DRAWING NO.
107-V-3594