


A DE-1 **BUFFALO DRIVE SECTION** NTS

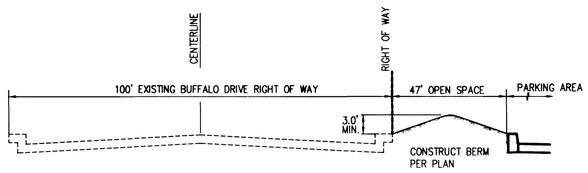


B DE-1 **TRINITY PEAK AVENUE SECTION** NTS




C DE-1 STANDARD DRWG. 216 NTS **"L" TYPE CURB/GUTTER**

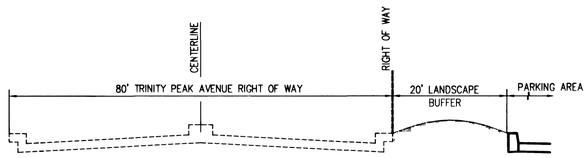


D DE-1 STANDARD DRWG. 219 **"A" TYPE CURB** NTS

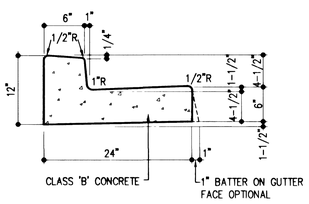


G DE-1 **3' WIDE VALLEY GUTTER** NTS

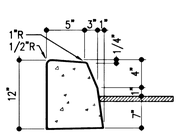


M DE-1 **3' WIDE SLOT GUTTER** NTS

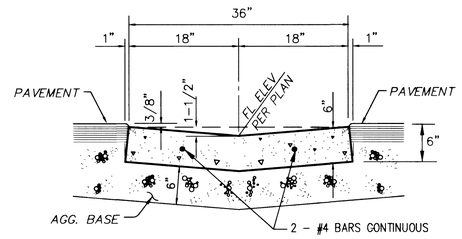


H DE-1 **BUILDING- DRIVE AISLE SECTION** NTS

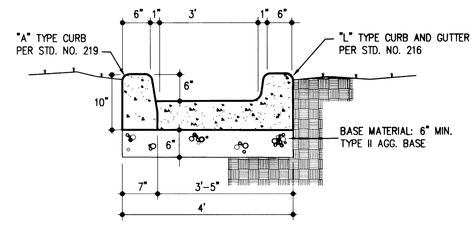


N DE-1 **TEMPORARY SPILLWAY SECTION** NTS

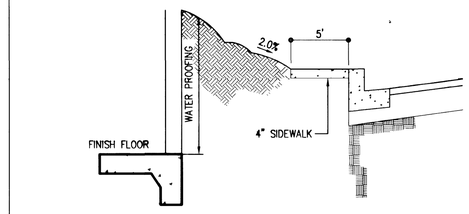


I DE-1 **PROPERTY SECTION** NTS

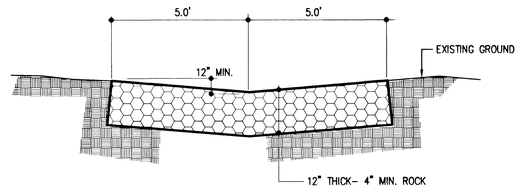


O DE-1 **TEMPORARY SWALE SECTION** NTS

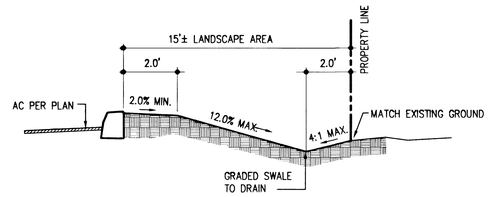


NOTE:
CONTRACTOR TO VERIFY PAVEMENT SECTIONS WITH SOILS ENGINEER PRIOR TO CONSTRUCTION

E DE-1 **TRAFFIC PAVEMENT SECTION** NTS

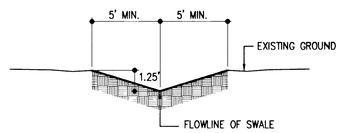


J DE-1 **PROPERTY SECTION** NTS

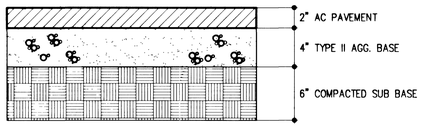


K DE-1 **PROPERTY SECTION** NTS

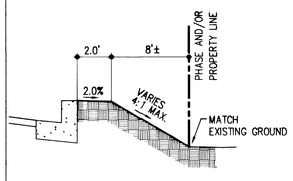


P DE-1 **TRENCH BEDDING DETAIL**

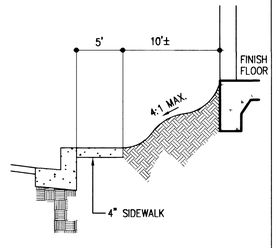


L DE-1 **PROPERTY SECTION**

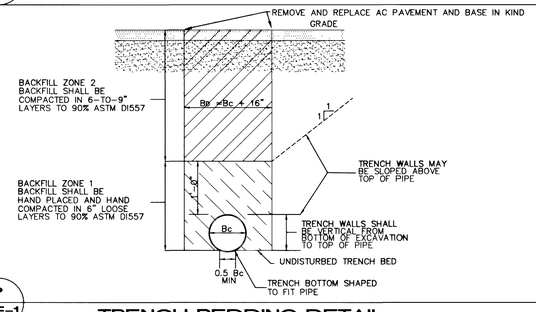


P DE-1 **CLEANOUT DETAIL**

33942

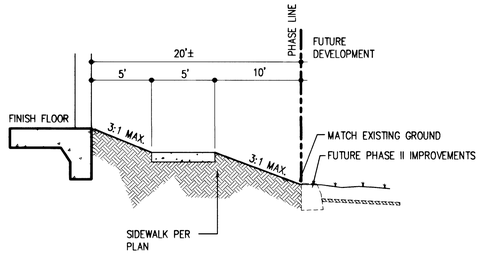PROFESSIONAL ENGINEER - STATE OF NEVADA
ROBERT F. MACK
No. 12835
10/14/05

| REV. | DATE | DESCRIPTION | DATE | APPROVAL |
|---|---|---|---|---|
| | | | | |

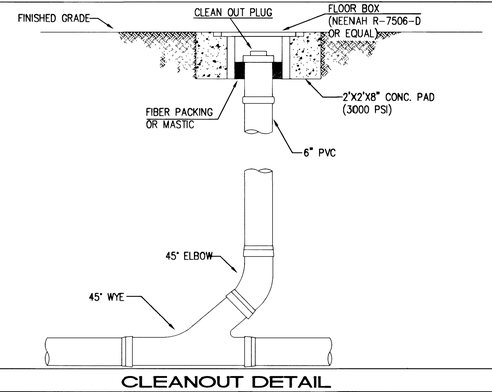
TKC
The Keith Companies
444 East Warm Springs Road, Suite 110, Las Vegas, Nevada 89119
Phone (702) 436-3900 Fax (702) 436-3901
Water Resources Land Planning Civil Engineering Land Surveying Mapping Environmental Services


THOMAS AND MACK DEVELOPMENT GROUP
LAS VEGAS TECHNOLOGY CENTER II
BUILDING 1
DETAILS
CITY OF LAS VEGAS NEVADA

THOMAS & MACK DEVELOPMENT GROUP

JOB # 5158.00
SHEET NO.:
DE-1
7 OF 7 SHEETS
107-V3477

HP DesignJet 1050C Hewlett-Packard HP-GL/2 devices, ADI 4.3 (v4.6) - 20000705