QUANTITY ESTIMATES

ITEM #	DESCRIPTION	UNIT	UNIT PRICE	PUBLIC	PRIVATE
1	4" SEWER	LF	N/A	–	77
2	2" WATER LINE	LF	N/A	–	72
3	CURB & GUTTER	LF	N/A	–	236
4	2" ASPHALTIC CONCRETE PAVING	SY	N/A	–	285
5	3" ASPHALTIC CONCRETE PAVING	SY	N/A	–	238
6	TYPE II GRAVEL BASE	CY	N/A	–	71
7	4" CONCRETE SIDEWALK	SF	N/A	–	1,025
8	HANDICAP RAMP	EA	N/A	–	1
9	POWER TO LOT	EA	N/A	–	1
10	TELEPHONE TO LOT	EA	N/A	–	1
11	STREET/STOP SIGN	EA	N/A	–	–

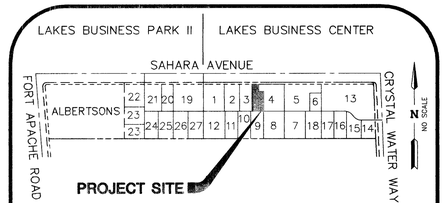

AREA MAP
SCALE: NONE

Call before you Dig.
1-800-227-2600
UNDERGROUND SERVICE (USA)

Call before you Overhead
1-702-227-2929
NEADA POWER ENVIRONMENT & SAFETY SERVICES DEPARTMENT

69771

REVISION | BY | DATE | REV

MORGAN CONSULTING RESOURCES, INC.
4270 SOUH DECATUR BLVD. B-6 SUITE 115
LAS VEGAS, NEVADA 89103
CONTACT: ROSIE SAENZ

VPOINT
DESIGNING FOR THE FUTURE
PLANNERS · CONSULTING ENGINEERS · SURVEYORS
1009 WHITNEY RANCH DRIVE · HENDERSON, NEVADA 89014 · (702) 248-6415

SHEET: QUANTITY AND SCHEDULE SHEET

TITLE: LOT 4-2 AT THE LAKES BUSINESS PARK

DRAWN BY: DMB	02/04	SCALE: NTS
DESIGNED BY: DMB	02/04	
CHECKED BY: IL		
PROJECT NO: 111-E182		

REGISTERED PROFESSIONAL ENGINEER STATE OF NEVADA
No. 12508
LIM
Exp. 12/05
CIVIL
5-12-04

SHEET C4
4 OF 8 SHEETS

DRAWING NO.
107V4025