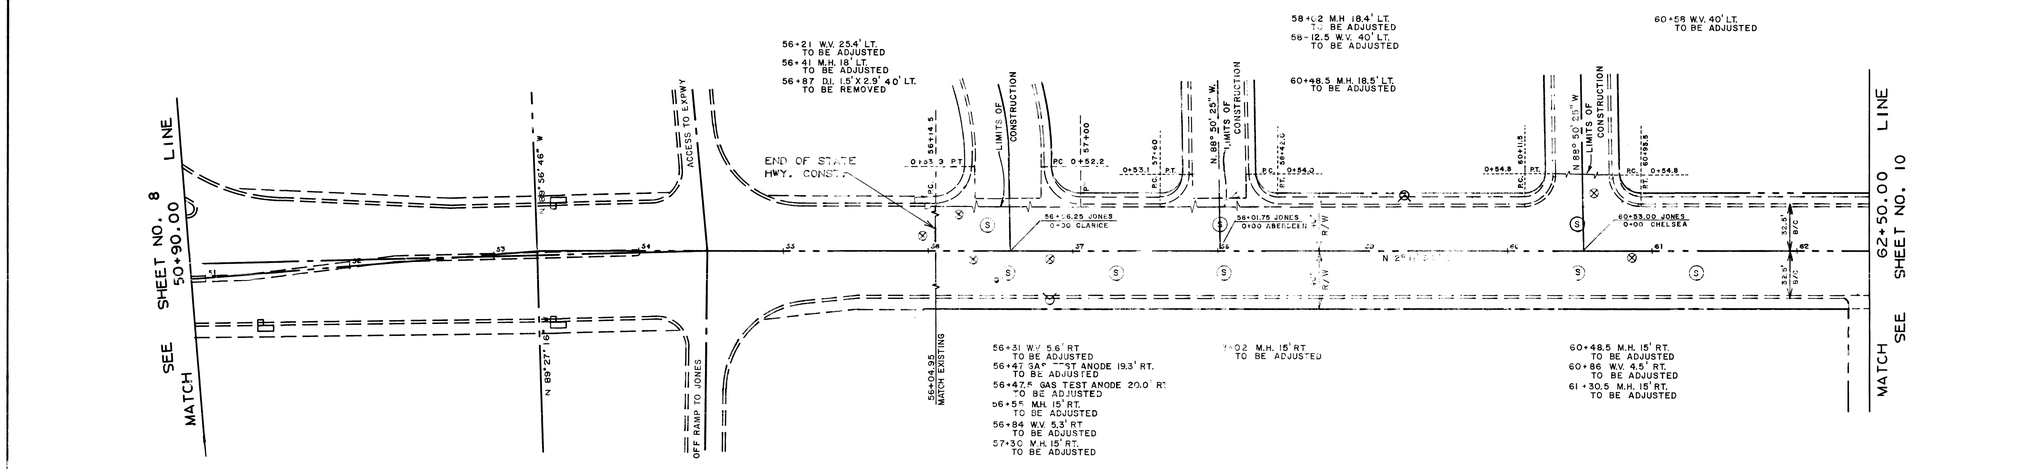

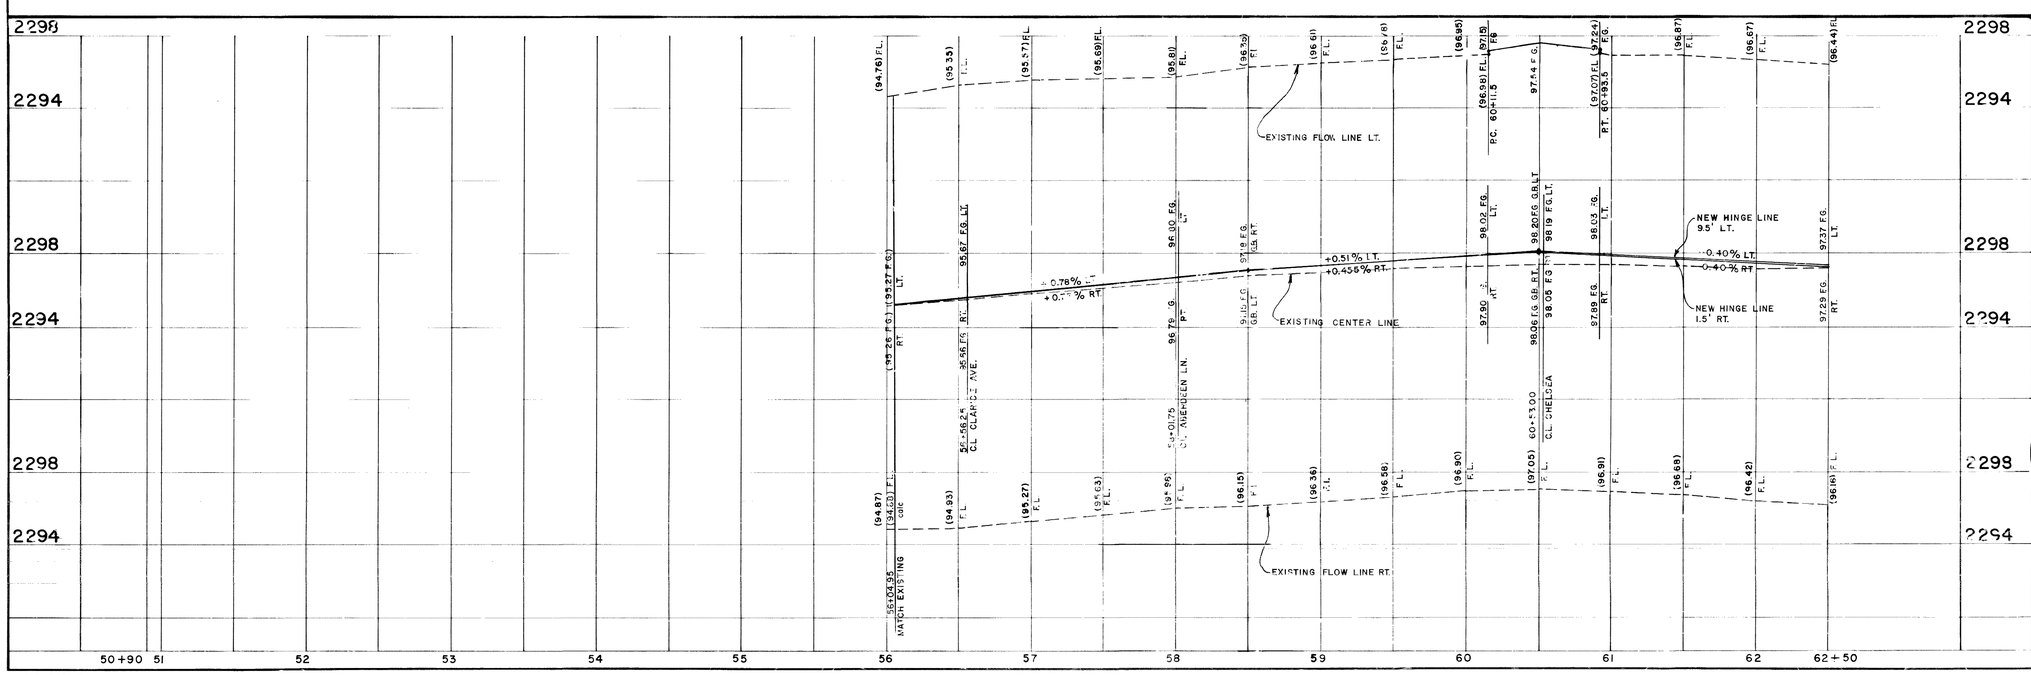

CURVE DATA

NO.	LOC.	DELTA	RADIUS	TANGENT	LENGTH

NO.	DESCRIPTION	BY	DATE	APPROVAL

REVISIONS

FEB. 2, 1979

BENCH MARK
No. 06026 DI, N. W. Cor.
JONES & CLARICE
ELEV. 2296.08

CITY OF LAS VEGAS
CLARK COUNTY, NEVADA

Department of Public Services
Engineering Design Division

JONES BOULEVARD
CHARLESTON BLVD. TO
SMOKE RANCH ROAD

scale (h) 1" = 50'	scale (v) 1" = 4'	drawing no. 107-V949A
w.o.no. 7694	f.bk.no. 75-4X	
design by L. L. ROHN	drawn by E. E. HUNT	date
approved by Director of Public Services	date	sht. 9 of 68

23622