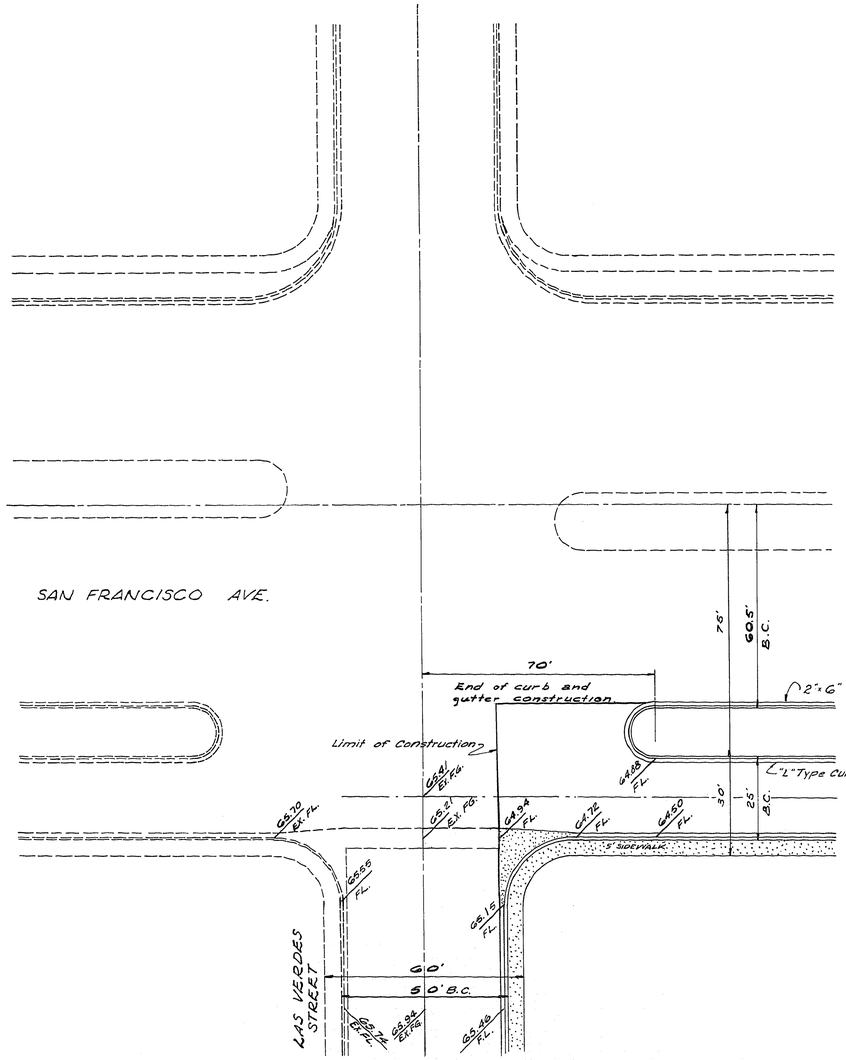

SAN FRANCISCO AVENUE
&
LAS VERDES STREET

Note: See Sahara Ave. Improvements dated 12/23/64 for revised intersection designs.

Future curb & gutter to be constructed by others

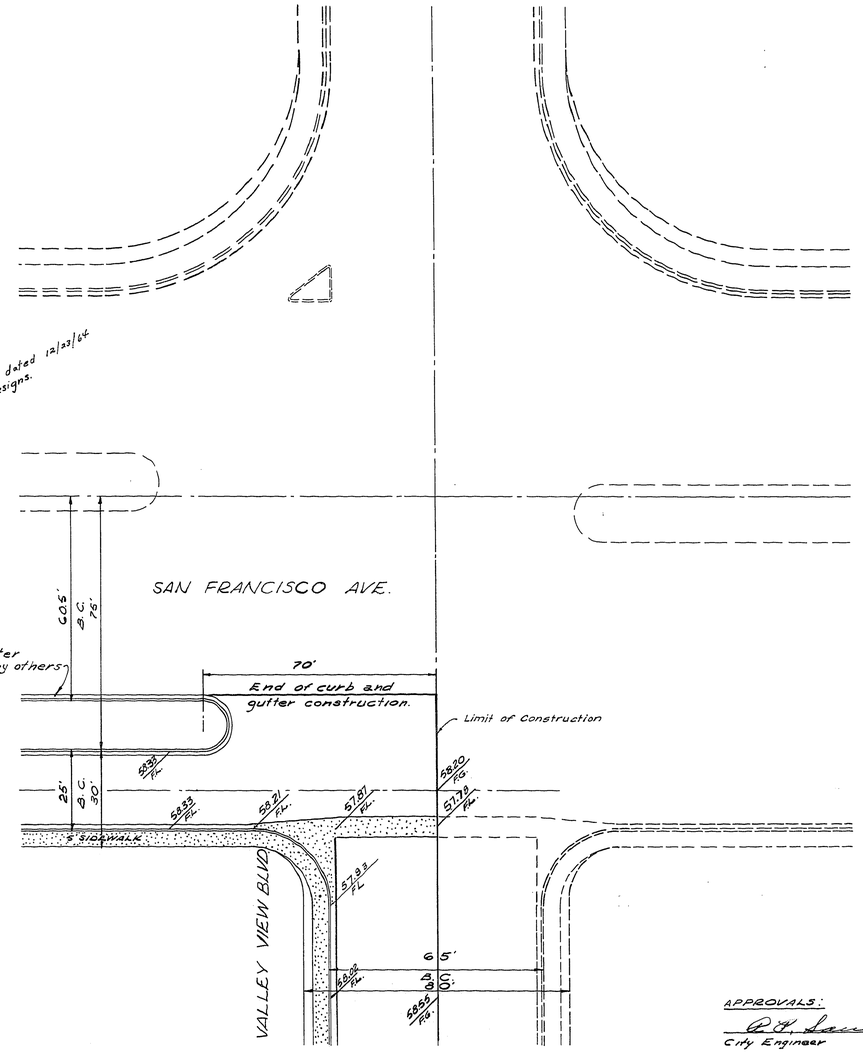

SAN FRANCISCO AVENUE
&
VALLEY VIEW BLVD.

SCALE: 1" = 20'

APPROVALS:

City Engineer — Date 12-17-62

Field Engineer — Date 12-5-62

LAS VERDES HEIGHTS 6
UNIT Nº 5
STREET INTERSECTIONS

DESIGNED	WESTERN ENGINEERS, INC.	SHEET 3
DRAWN J.P.L.	LAS VEGAS NEVADA	OF 4
CHECKED	APPROVED DATE 11-28-62	

19-4-6

1079-1980-6-5