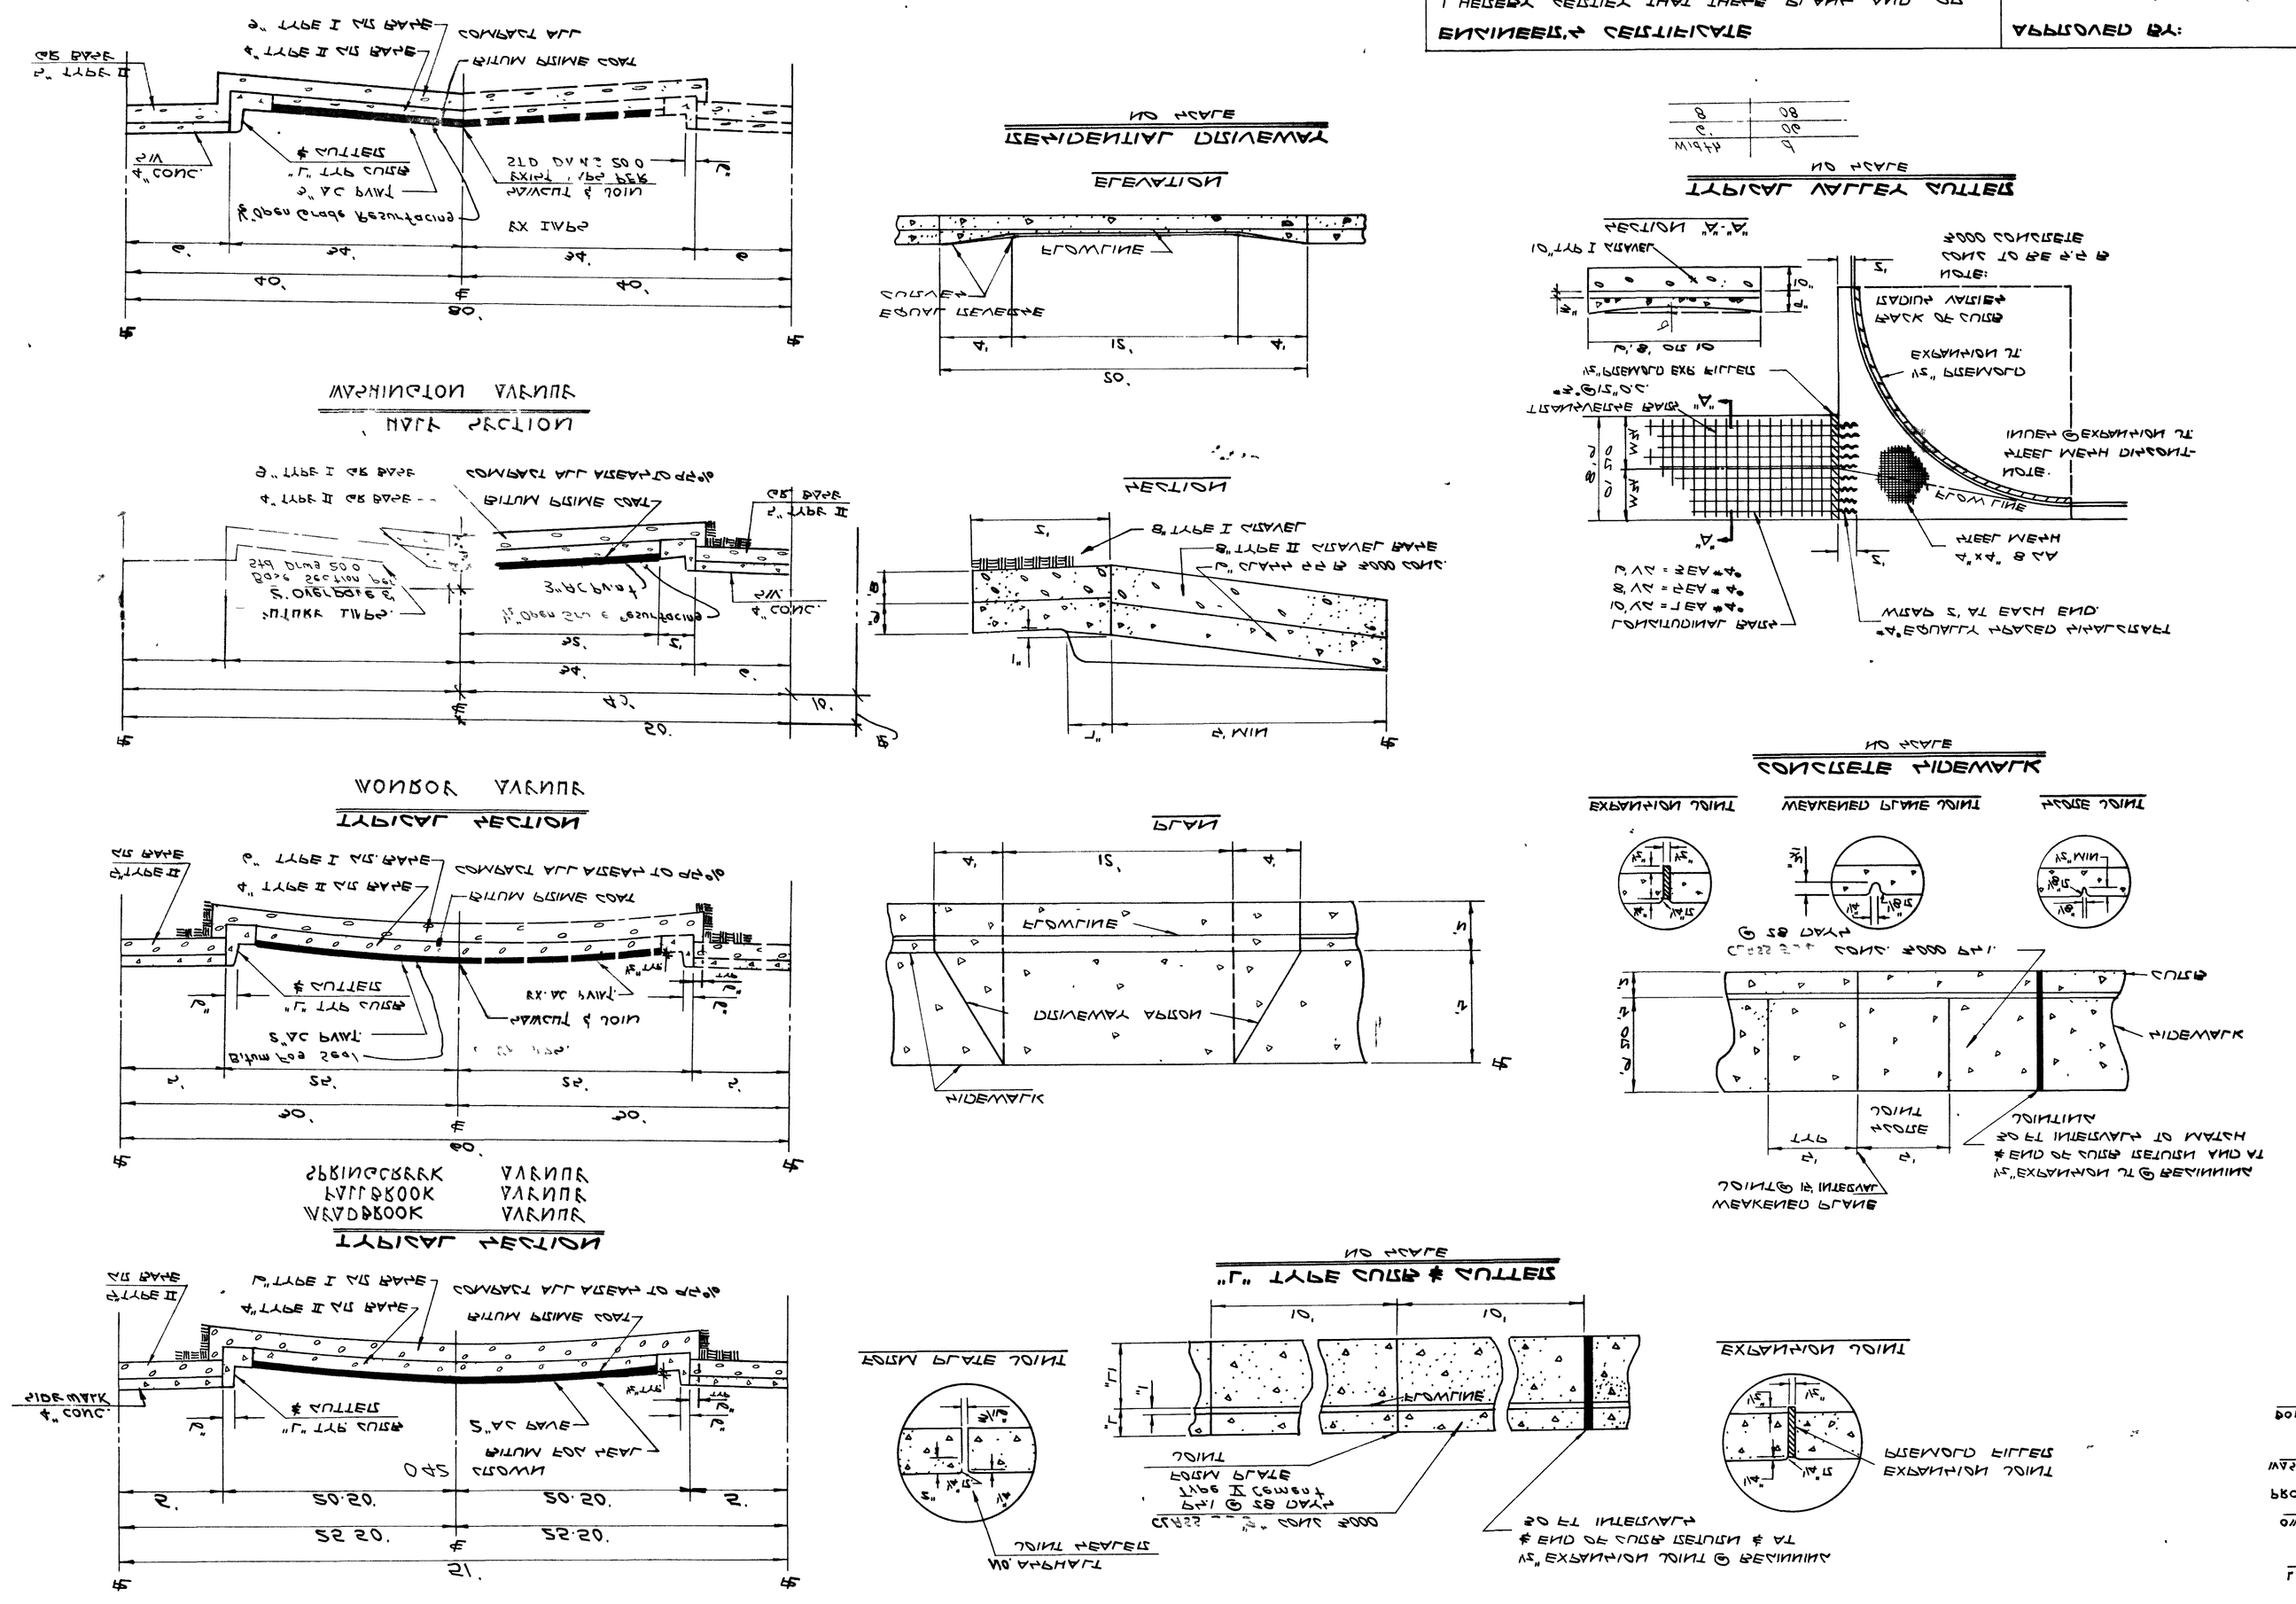

DETAILS

STREET IMPROVEMENT

TEMIS HOMES NO. 2

LAS VEGAS, NEVADA

SHEET 1 OF 1

SUBMITTED BY: CHARLES E. JOHNSON-RCE #3000 DATE 2-22-95

APPROVED BY:

REVISIONS

ENGINEER'S CERTIFICATE

I HEREBY CERTIFY THAT THESE PLANS AND DETAILS ARE IN CONFORMANCE WITH C.L.V. SPECIFICATIONS AND MINIMUM PROPERTY STANDARDS AND NEIGHBORHOOD CONSTRUCTION IMPACT. THE ENGINEER DOES NOT ASSUME RESPONSIBILITY FOR ANY DEVIATION FROM THESE PLANS.

CHARLES E. JOHNSON DATE 2-22-95

NEVADA R.E. #3000

QUANTITY ESTIMATE

NO	ITEM	AMOUNT

NOTICE TO CONTRACTOR

1. CONTRACTOR SHALL PROVIDE ALL NECESSARY HOISTS AND VERTICAL TRANSITION BETWEEN NEW CONSTRUCTION AND EXIST. SURFACES TO PROVIDE FOR PROPER DRAINAGE AND SAFE TRANSITIONS BETWEEN NEW CONSTRUCTION AND EXIST. SURFACE AND ENGINEER TO AVOID CONTAMINATION. EXCEPT AS TRANSITIONS TO BE DETERMINED BY THE ENGINEER.
2. EXIST. UTILITIES ARE LOCATED ON PLANS FOR THE CONVENIENCE OF THE CONTRACTOR ONLY. THE CONTRACTOR SHALL BEAR SOLE RESPONSIBILITY FOR THE PROTECTION OF UTILITIES & THE ENGINEER BEARS NO RESPONSIBILITY FOR UTILITIES NOT SHOWN ON THE PLANS OR NOT IN THE LOCATION SHOWN ON THE PLANS.
3. CONSTRUCTION TO BE PER LVC UNIFORM STANDARD SPECIFICATIONS AND DRAWINGS & CLARK COUNTY, NEVADA


CONC. TO BE 2.5 SK @ 28 DAYS

1/2" FIBERBOARD EXP. JOINTS

TRANSVERSE BAR "A" #4@15"O.C.

FLOWLINE


4"x4" @ 4A

CONTINUOUS BARS

10/12" = 1A#4

8/12" = 2A#4

6/12" = 3A#4

MESH 2' AT EACH END

4"x4" EQUALLY SPACED SHARDSTRAT

CURB & GUTTER 5" TYPE "L"

EXPANSION JOINT

CONCRETE SIDEWALK

PLAN

SECTION

TYPICAL VALLEY GUTTER

TYPICAL SECTION

TYPICAL SECTION

VICINITY MAP

NEVADA

INSPECTIONS AND CLEARANCE: CLARK COUNTY

CONTRACTOR TO BE PER LVC UNIFORM STANDARD SPECIFICATION

NOTE: ALL UTILITIES SHOWN ON PLANS OR NOT IN THE LOCATION SHOWN ON THE PLANS

DRAIN MARK:
 
CITY OF LAS VEGAS
STREET SIGNS
CONST. TO LVC SPEC. AND MODS