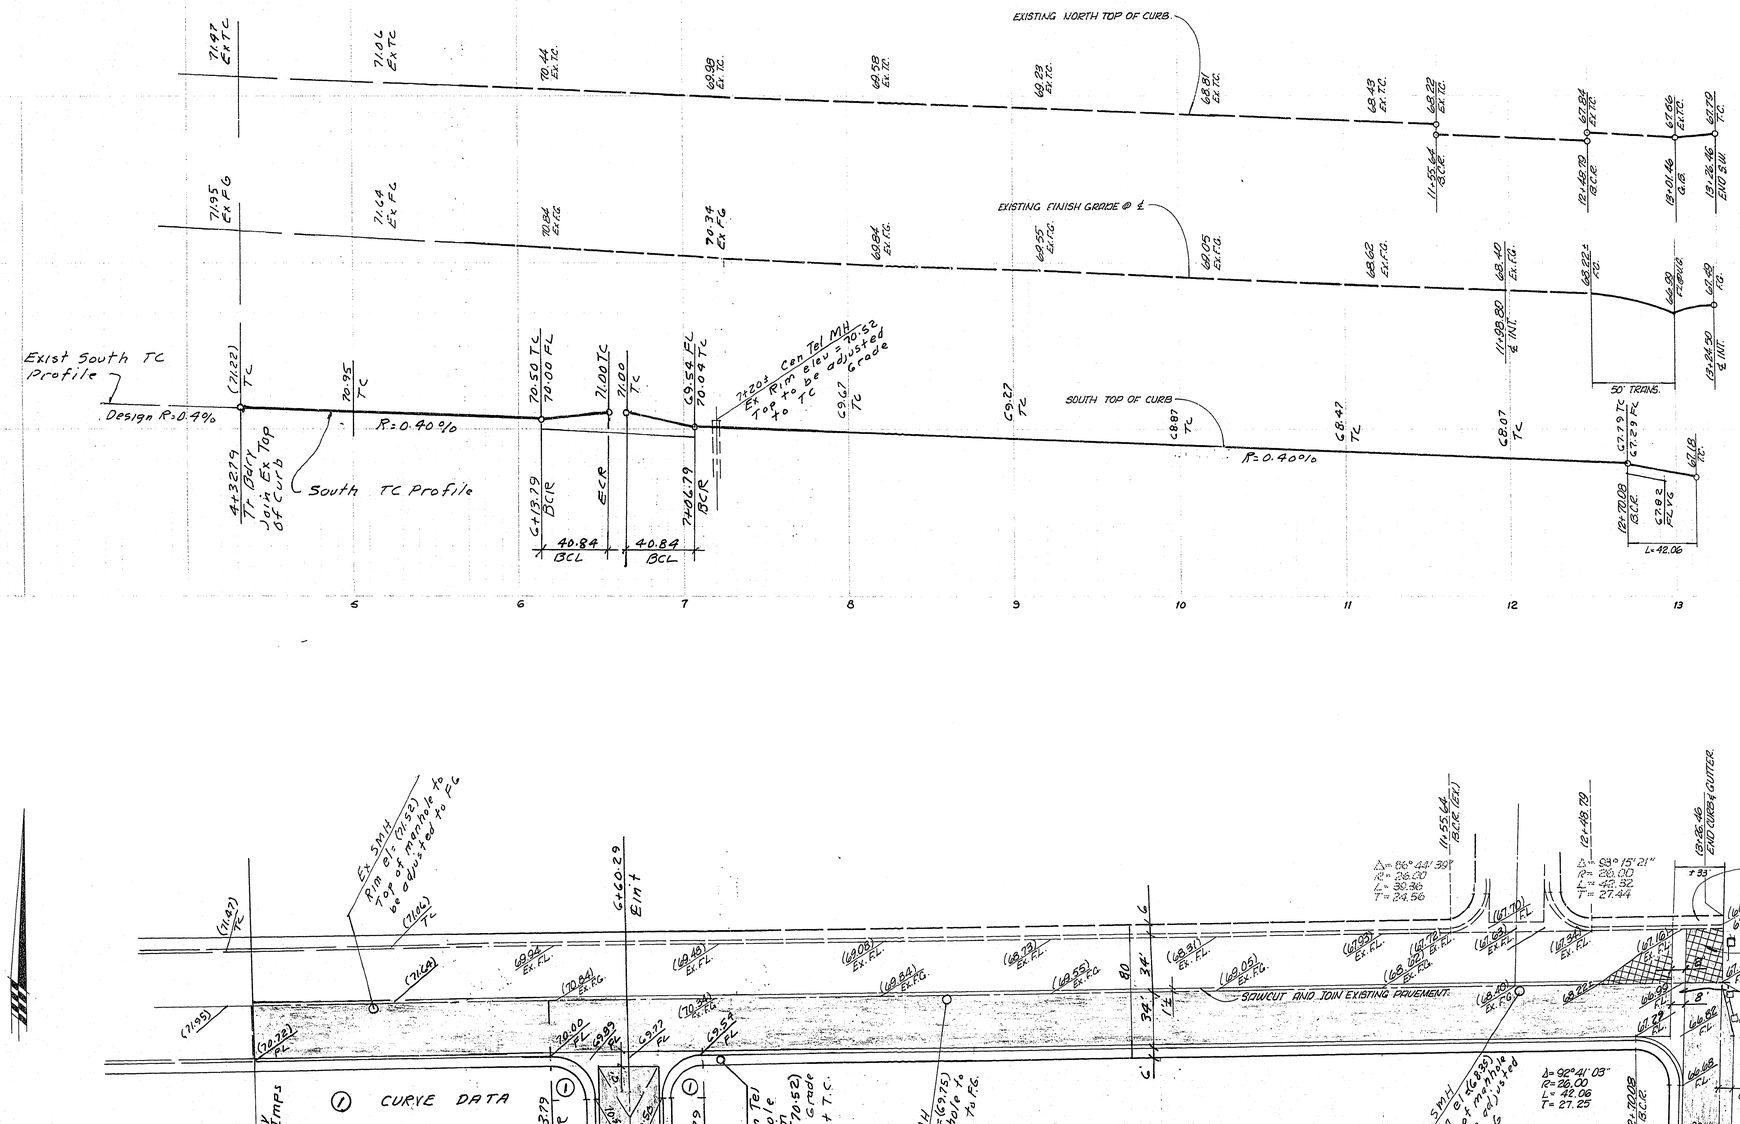

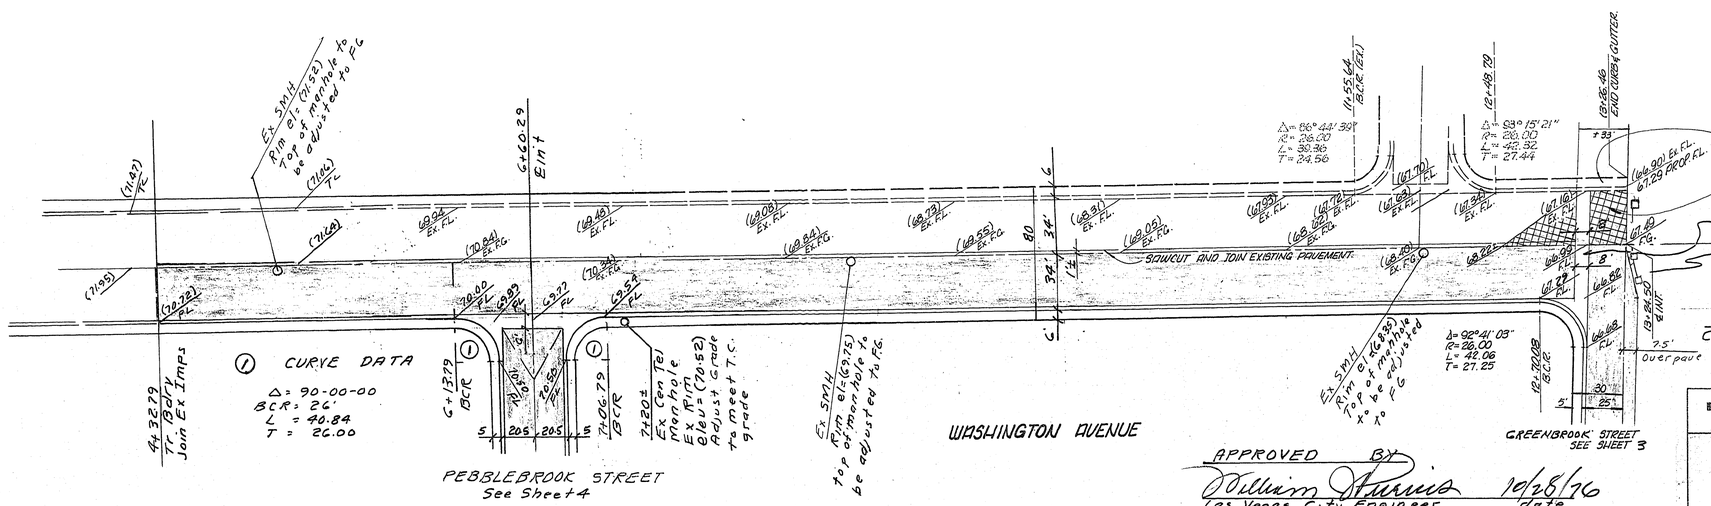

APPROVED BY

William Prunia 10/28/76
Las Vegas City Engineer date

C. D. Ritenour 10-27-76
Las Vegas Field Engineer date

CONSULTING ENGINEERS • PLANNERS
2209 PARADISE ROAD, LAS VEGAS, NEVADA 89106
(702) 735-0227

LEWIS HOMES LOS VEGAS
UNIT No 9A
WASHINGTON AVE.
STREET PLAN & PROFILE

SCALE:	W.O. NO. 2019-9	DATE 8/23/76	SHEET	OF
HORIZ: 1" = 40'	DES.	REV.	2	11
VERT: 1" = 4'	CHK.	REV.		

107 y-2025-9A

91-730