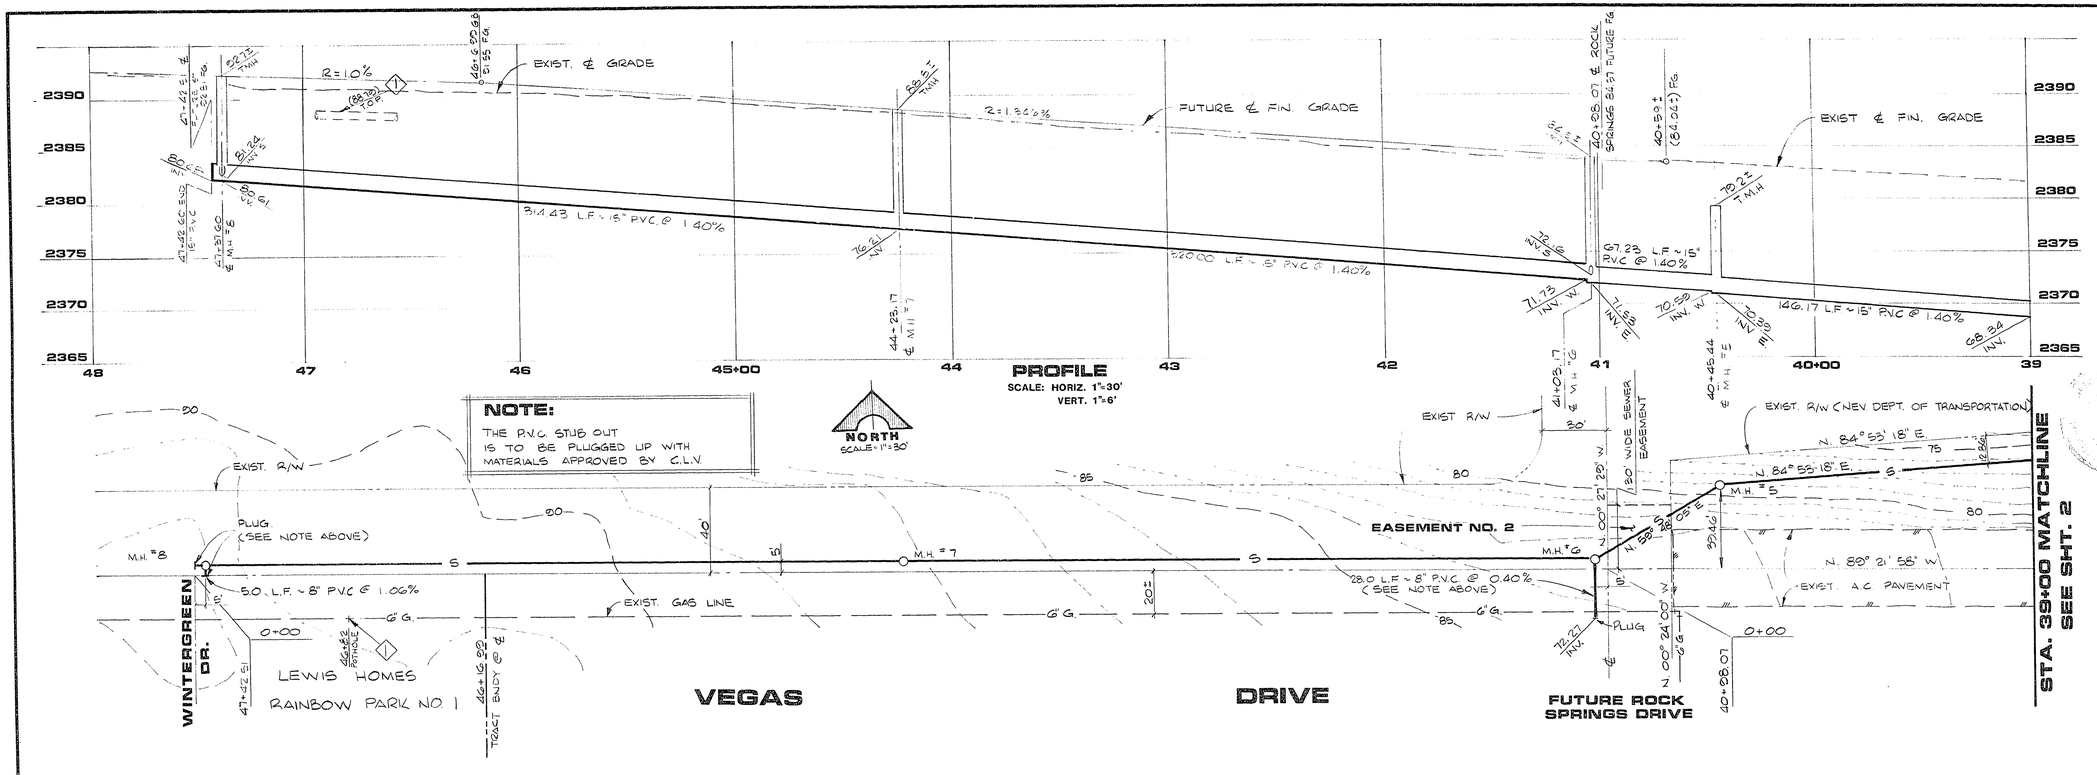

Avoid cutting underground utility lines. It's costly.

Call before you Dig.

1-800-227-2600

UNDERGROUND SERVICE ALERT (USA)

APPROVALS

CLV ENGINEER	DATE 12-2-82
CLV QUALITY CONTROL ENGINEER	DATE 12/1/82
CLV SANITATION ENGINEER	DATE 12-1-82
CLV CHIEF OF LAND DEVELOPMENT	DATE 11/30/82

RECOMMENDED C.C. TOMAS LEONARDO DE LUNA

REV	DATE	DESCRIPTION

3174 12/21/82
R.E. NO. DATE

G. C. WALLACE
Consulting Engineers, Inc.
1100 East Sahara Ave. • Las Vegas, Nevada 89104 • 732-3330

LEWIS HOMES OF NEVADA
LEWIS HOMES - RAINBOW PARK
OFFSITE SEWER

SHEET 3 OF 3 SHEETS

JOB NO. 5543.7006

9/78 DIETERICH-POST 63329

34-7-79 3079-2030-1