151736

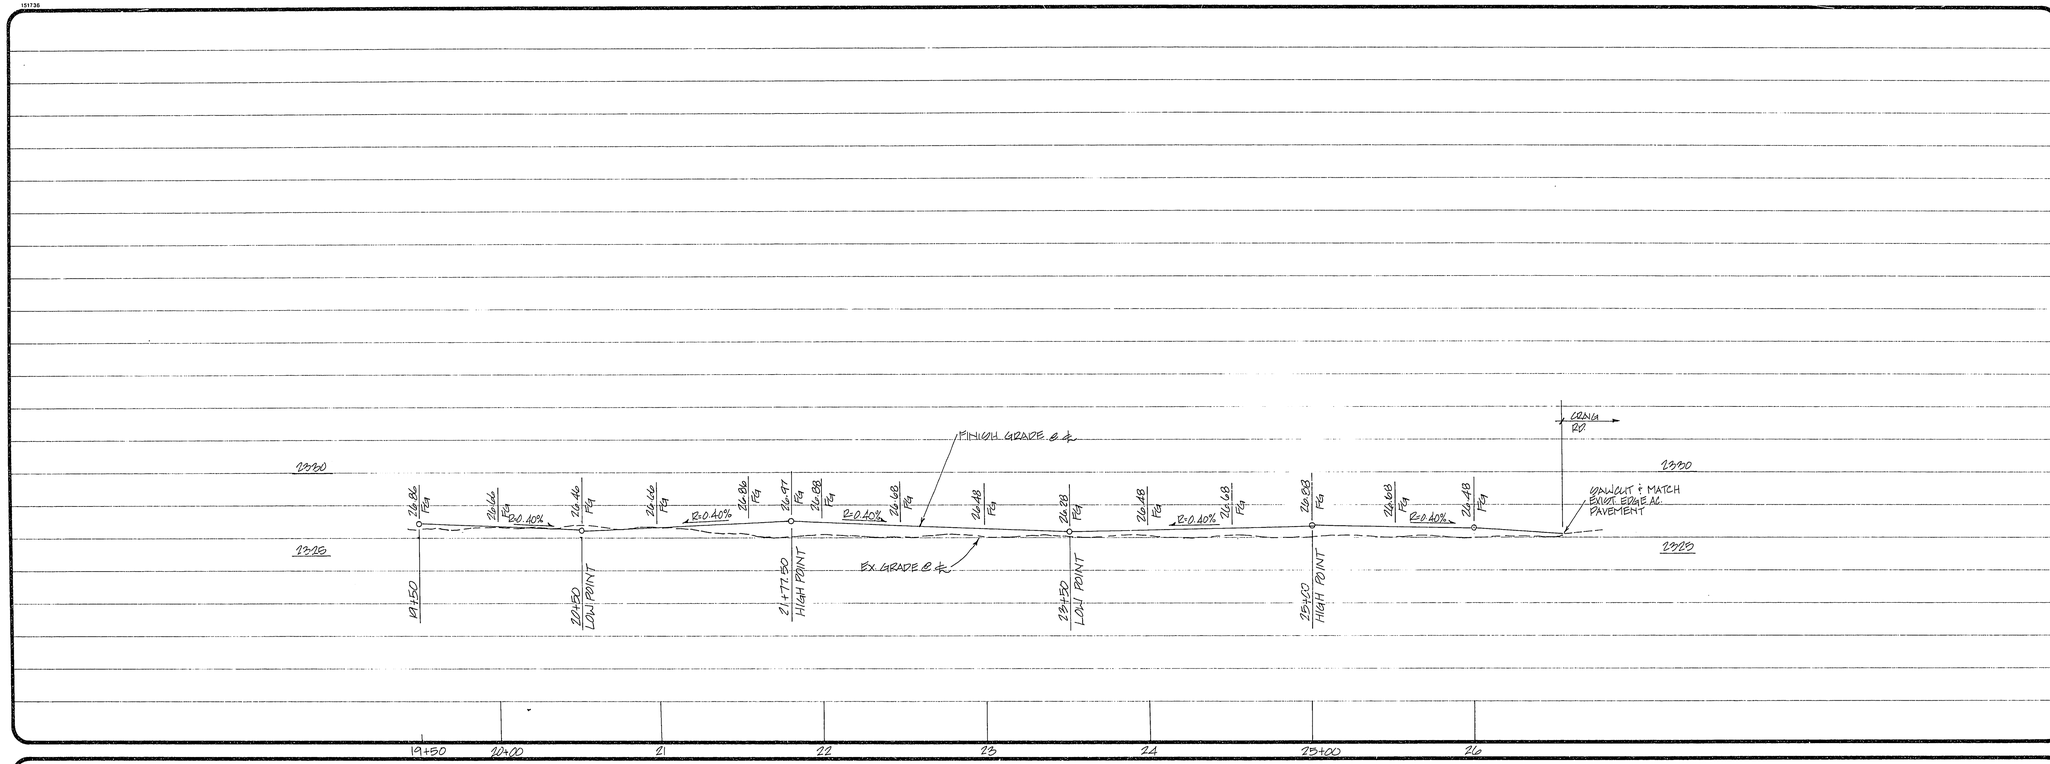


| REV | DATE | BY | REVISION |
|---|---|---|---|
| 1 | 10/30/92 | WJR | PER PBC CLV |

LONGFORD HOMES

CITY OF LAS VEGAS


VTN nevada

CONSULTING ENGINEERS • PLANNERS • LAND SURVEYORS

2727 SOUTH RAINBOW BOULEVARD

LAS VEGAS, NEVADA 89102-5148 PHONE (702) 873-7550 FAX (702) 362-2597


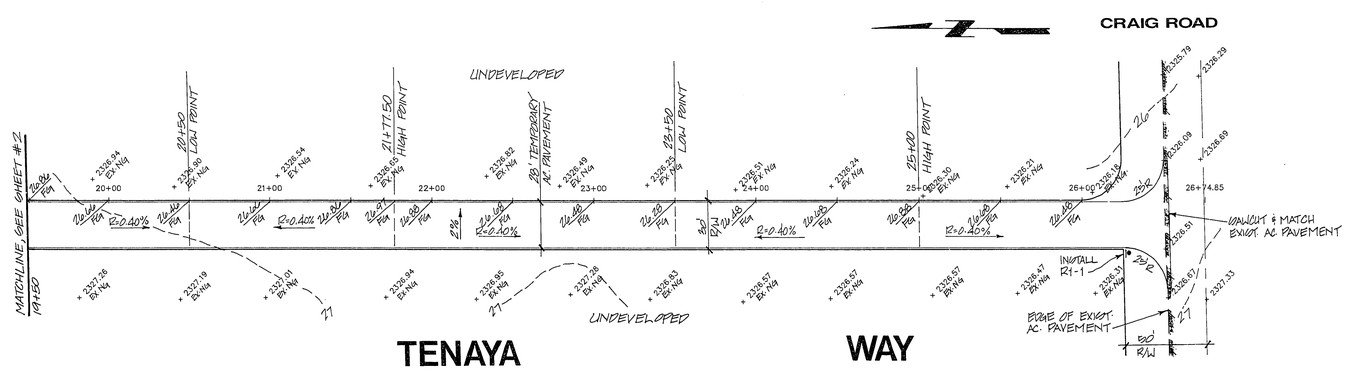


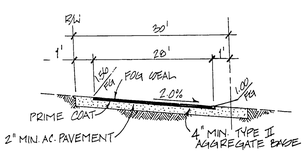


(TEMPORARY) TYPICAL STREET SECTION

NTS

LEGEND

| | |
|---|---|
| TC | TOP OF CURB |
| FL | FLOWLINE |
| FG | FINISH GRADE |
| EX. NG. | EX. NATURAL GROUND |
| R=0.40% | SLOPE |
| EX. | EXISTING |

**BENCHMARK**

BM # C09SW35 – C.L.V. BRASS CAP FLUSH WITH AC AT INTERSECTION OF LORENZI AND LONE MOUNTAIN.

ELEV. = 2320.29 C.C.E.D. DATUM

TITLE: STREET PLAN–PROFILE TENAYA WAY

PROJECT: **LONE MOUNTAIN VILLAGE**

**OFFSITE IMPROVEMENTS**

SEAL: PROFESSIONAL ENGINEER-STATE OF NEVADA, JAMES P. DUNN, CIVIL, No. 9705, 9-22-92

| | |
|---|---|
| WO NO. | 3014 |
| BY | JPD, WJR |
| DATE | SEPT, 1992 |
| SCALE | HORIZ. 1"=40' VERT. 1"= 4' |
| SHEET | 3 OF 3 SHEETS |

11-9-117

107Y-4300-0