SECTION N – INTERIOR COMMON LOT

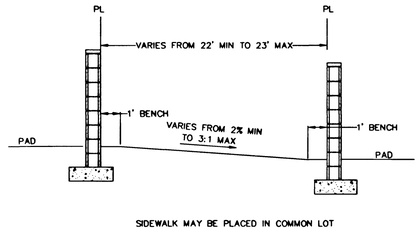

SECTION M – INTERIOR COMMON LOT

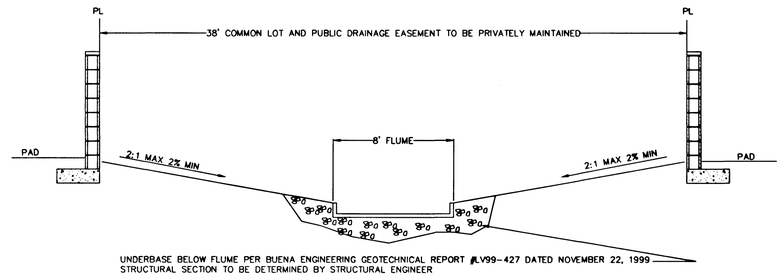

SECTION L – 8' DRAINAGE FLUME

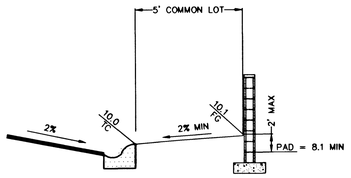

SECTION R – CORNER COMMON LOT

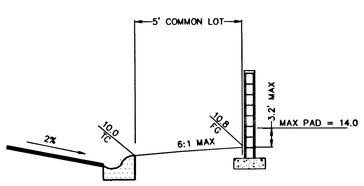

SECTION Q – CORNER COMMON LOT

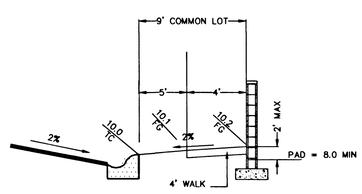

SECTION P – CORNER COMMON LOT

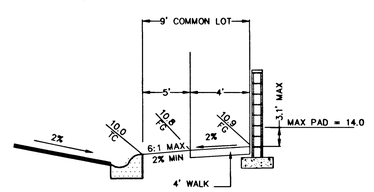

SECTION O – CORNER COMMON LOT

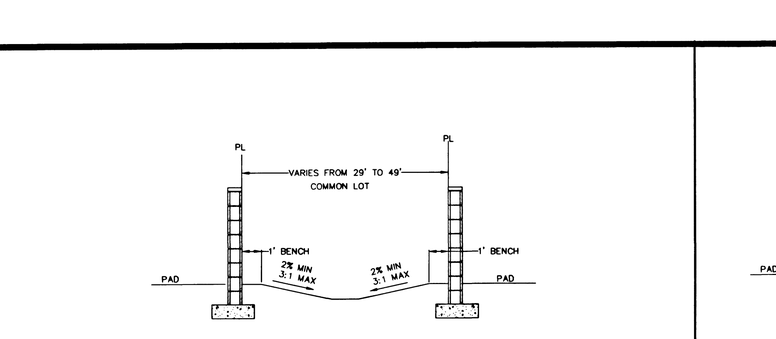

SECTION T – INTERIOR PRIVATE DRIVE (TYP.)

NOTES:

1. SEE GEOTECHNICAL REPORT BY BUENA ENGINEERING DATED NOVEMBER 22, 1999 FOR CONFIRMATION OF UNDERBASE SECTION
2. FINAL APPROVAL OF THE INDICATED STREET SECTION IS PENDING FINAL REVIEW AND ACCEPTANCE OF THE SOILS STUDY BY CLARK COUNTY.
3. PRIVATE SIDEWALK EASEMENTS SHALL BE PROVIDED ON THE APPROPRIATE SIDE OF THOSE PRIVATE STREETS WHERE SIDEWALKS ARE TO BE BUILT

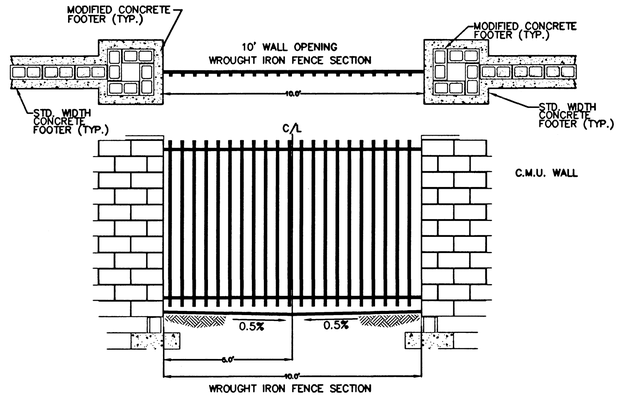

SECTION S – WALL OPENING DETAIL

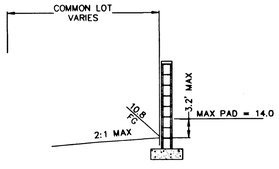

SECTION W – INTERIOR COMMON LOT

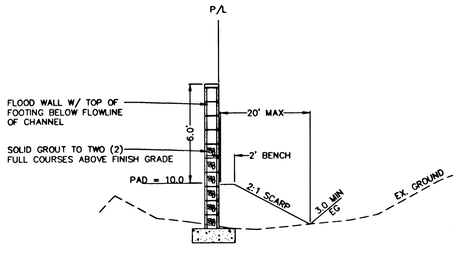

SECTION V – NORTH PROPERTY LINE

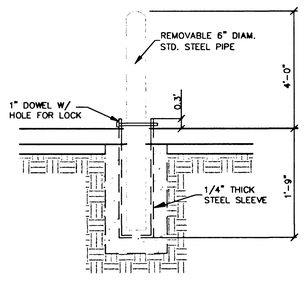

SECTION U – REMOVABLE BOLLARD DETAIL

NOTICE!

EXISTING UTILITIES ARE SHOWN ON PLANS FOR THE CONVENIENCE OF THE CONTRACTOR ONLY. THE CONTRACTOR IS RESPONSIBLE FOR THE PROTECTION OF ALL UTILITIES. THE ENGINEER BEARS NO RESPONSIBILITY FOR UTILITIES NOT SHOWN OR SHOWN INCORRECTLY.

AVOID CUTTING UNDERGROUND UTILITIES. IT'S COSTLY.

Call BEFORE YOU Dig

1-800-227-2600
UNDERGROUND SERVICE (USA)

FILE NAME: DETAILS.dwg
VIEW NAME: DT2

22951

REVISION | BY | DATE | REV

CARINA CORPORATION
2880 BUSINESS PARK COURT, SUITE 210
LAS VEGAS, NEVADA 89128
(702) 228-6376

ALPHA & ENGINEERING COMPANY
50 So. Jones #202, Las Vegas, NV. 89107
Telephone: (702) 877-1300

DETAIL SHEET

LAMPLIGHT VILLAGE AT CENTENNIAL SPRINGS UNIT 1

DRAWN BY: CP	5.15.00	
DESIGNED BY: CP	5.15.00	
CHECKED BY: EFT	5.15.00	
PROJECT NO: 9211-02		SCALE: NTS

REGISTERED PROFESSIONAL ENGINEER – STATE OF NEVADA
EDWARD F. TANEY
CIVIL
NO. 9903
5.15.00

SHEET DT2
21 OF 21 SHEETS

DRAWING NO. 1094-U642-1