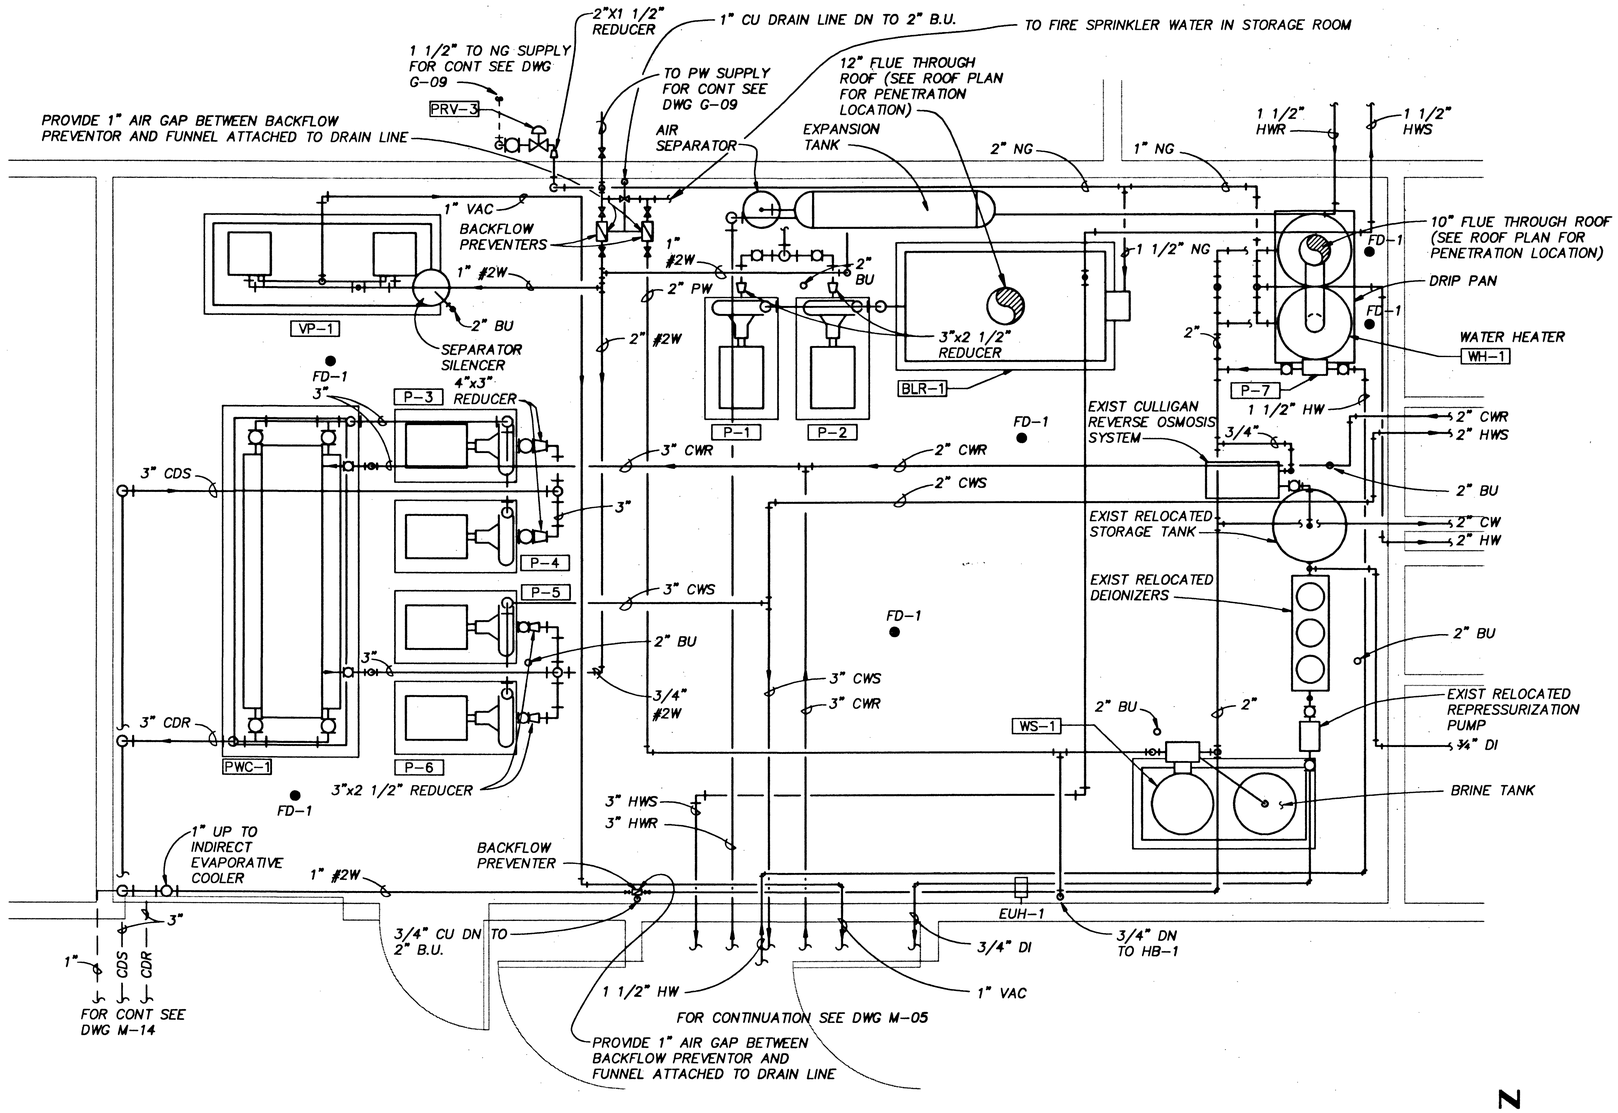

PARTIAL PLAN - MECHANICAL ROOM

1/2" = 1'-0"

HDR

HDR Engineering, Inc.

Issue No.	Description	Date	Drwn.	Chkd.	Resp. Engr.	Proj. Mgr.
7	ISSUED FOR CONSTRUCTION	11/27/91	MWB	MJH	PSC	DAP
1	ADDENDUM	6/19/91	BAD	MJH	GPC	DAP

Project Manager: DAVID A. PIVETTI
Architect
I&C/Process
Civil
Mechanical: TK/PSC
Electrical
Structural
Drawn By: M. BOYLE

City of Las Vegas

Water Pollution Control Facility
Nitrification / Filtration Facilities

Contract 14
LABORATORY

LABORATORY

MECHANICAL ROOM PLUMBING PLAN

Date: AUGUST 1991
Scale: 1/4"=1'-0"
Project No.: 00120-081-141
Drawing No.: M-06
Issue: 7

311.45

3 of 9

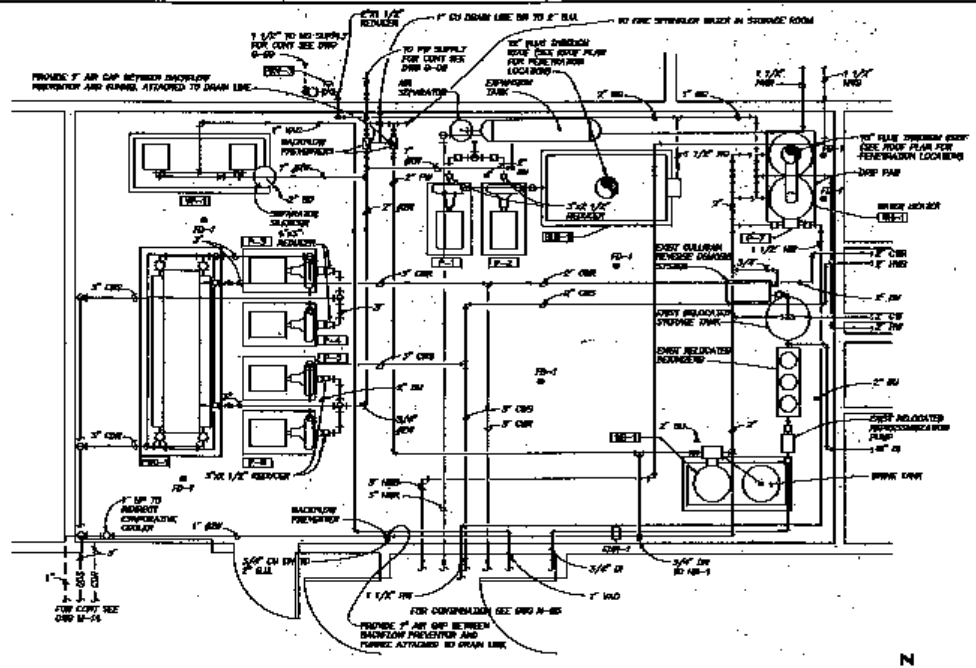

PARTIAL PLAN – MECHANICAL ROOM

1/2" = 1'-0"

HDR






Water Pollution Control Facility
Nitrification / Filtration Facilities

Contract 14
LABORATORY

LABORATORY

MECHANICAL ROOM PLUMBING PLAN






7