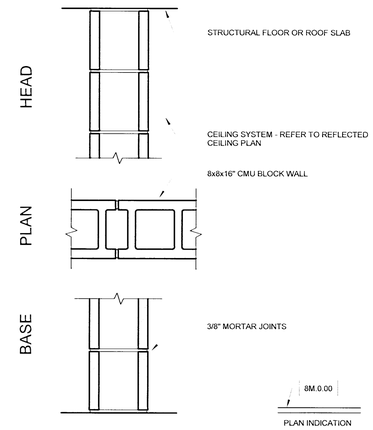

FIRE RATING NONE	
8M.0.00	AS SHOWN - NO EXCEPTIONS
NOTE 1: REFER TO SPECIFICATIONS AND PLANS FOR BLOCK TYPE AND STYLE NOTE 2:	

8M.0.00 WALL TYPE NR

1 1/2" = 1'-0"

PLANS APPROVED
ARCHITECTURAL
Building & Safety Dept.
City of Las Vegas, Nevada

DATE: JUL 3 1 2007

Work Not Included In This Approval Shall Be Submitted As Separate Structural or Other Supplemental Sheet Per Change Notice or Approved Plans
Not a Permit to Violate Any Ordinance

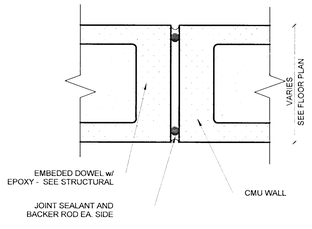

6E CONSTRUCTION JOINT @ WALL

3" = 1'-0"

126620

C:\Revit Projects\180B001 Neon-C-180B001 Neon Museum 2007-07-09 adam-07-13-07.rvt
7/13/2007 8:42:08 AM

Δ	DATE	DESCRIPTION
	07.13.2007	ISSUE FOR PLAN CHECK

FRIEDMUTTER GROUP
ARCHITECTURAL & DESIGN STUDIOS
HOTELS • CASINOS • RESTAURANTS • ENTERTAINMENT
LAS VEGAS 3230 EAST FLAMINGO RD. LAS VEGAS, NV 89121 P.702.451.5515 F.702.451.5518
ATLANTIC CITY 8228 BLACK HORSE PIKE W. ATLANTIC CITY, NJ 08232 P.609.272.0211 F.609.272.0213
NEWPORT BEACH 5010 CAMPUS DRIVE NEWPORT BEACH, CA 92660 P.949.574.7710 F.949.574.7714

STAMP

FRIEDMUTTER GROUP REGISTERED ARCHITECT No. 1873 STATE OF NEVADA

CONSULTANT

PROJECT NAME

NEON MUSEUM and BONEYARD

770 NORTH LAS VEGAS BLVD.
LAS VEGAS, NEVADA 89101

DRAWN BY
FRIEDMUTTER GROUP

CHECKED BY
FRIEDMUTTER GROUP

ISSUE DATE
07-13-2007

JOB NUMBER
180B001

SHEET NAME
WALL/ PARTITION TYPES AND DETAILS

SHEET NUMBER
A-040.1