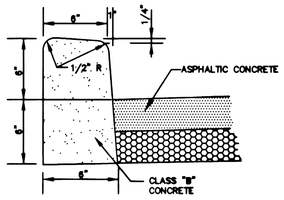

ON-SITE TYPE "A" CURB SECTION

1/C5

NTS

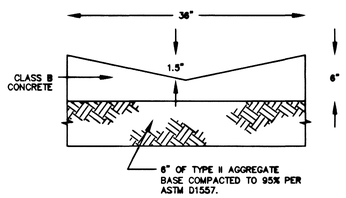

3' VALLEY GUTTER

2/C5

N.T.S.

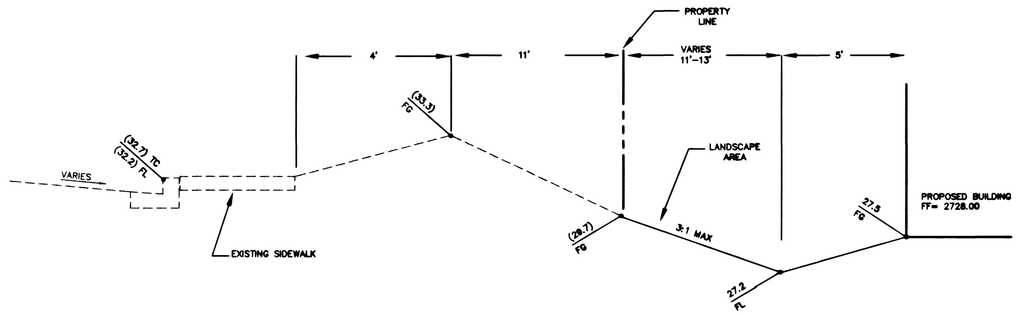

WESTERN PROPERTY LINE DETAIL

3/C5

N.T.S.

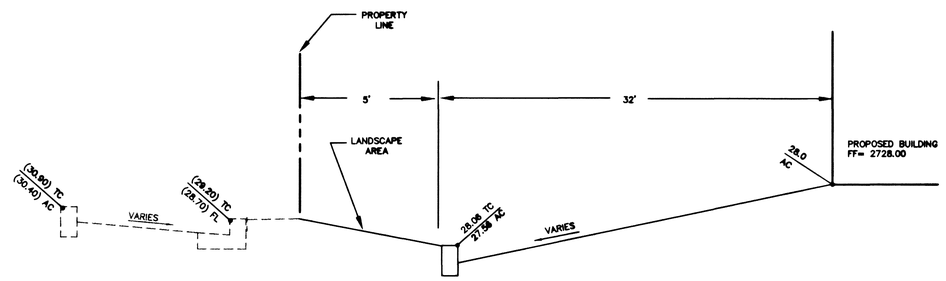

SOUTHERN PROPERTY LINE DETAIL

6/C5

N.T.S.

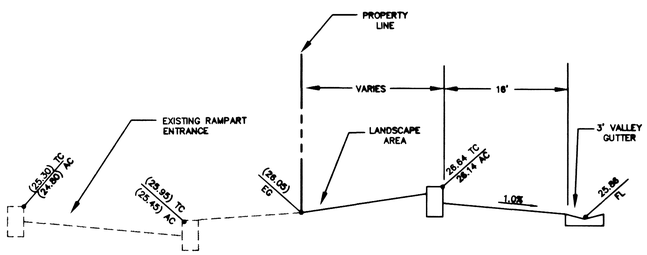

NORTHERN PROPERTY LINE DETAIL

4/C5

N.T.S.

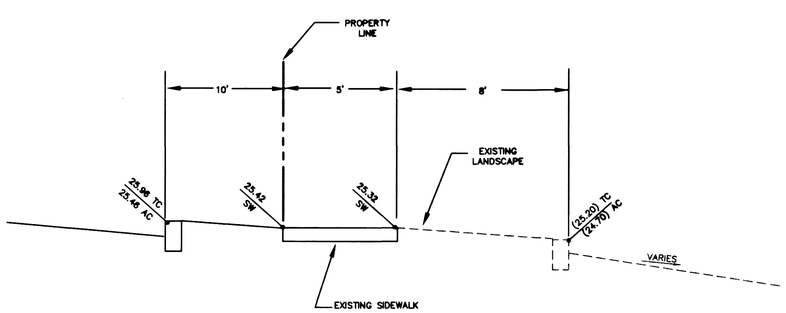

EASTERN PROPERTY LINE DETAIL

5/C5

N.T.S.

29336

REV	DATE	BY	REVISION

MELVIN GREEN ARCHITECT, LTD.
3301 SPRING MOUNTAIN ROAD, SUITE 2
LAS VEGAS NEVADA 89102
(702) 362-6974

KJE CONSULTING ENGINEERS, INC.
3514 E. TROPICANA, SUITE 2
LAS VEGAS, NV. 89121
PH. (702) 597-2068
FAX. (702) 597-0309

SHEET: DETAIL SHEET

TITLE: PAD S
MILTON HOMER FURNITURE SHOWROOM
BOCA PARK SHOPPING CENTER

DRAWN BY: 1/4/01
DESIGNED BY: K.JE 1/4/01
CHECKED BY: K.JE 1/4/01
PROJECT NO: 188.1
FILE NAME: DET-188I

SEAL: PROFESSIONAL ENGINEER - STATE OF NEBRASKA - KENNETH J. ERLANGER - CIVIL - No. 9678 - 1/4/01

SCALE
HORIZONTAL: NA
VERTICAL: NA

SHEET C5
5 OF 5 SHEETS

PROJECT NO: 107-V3383