PAGE

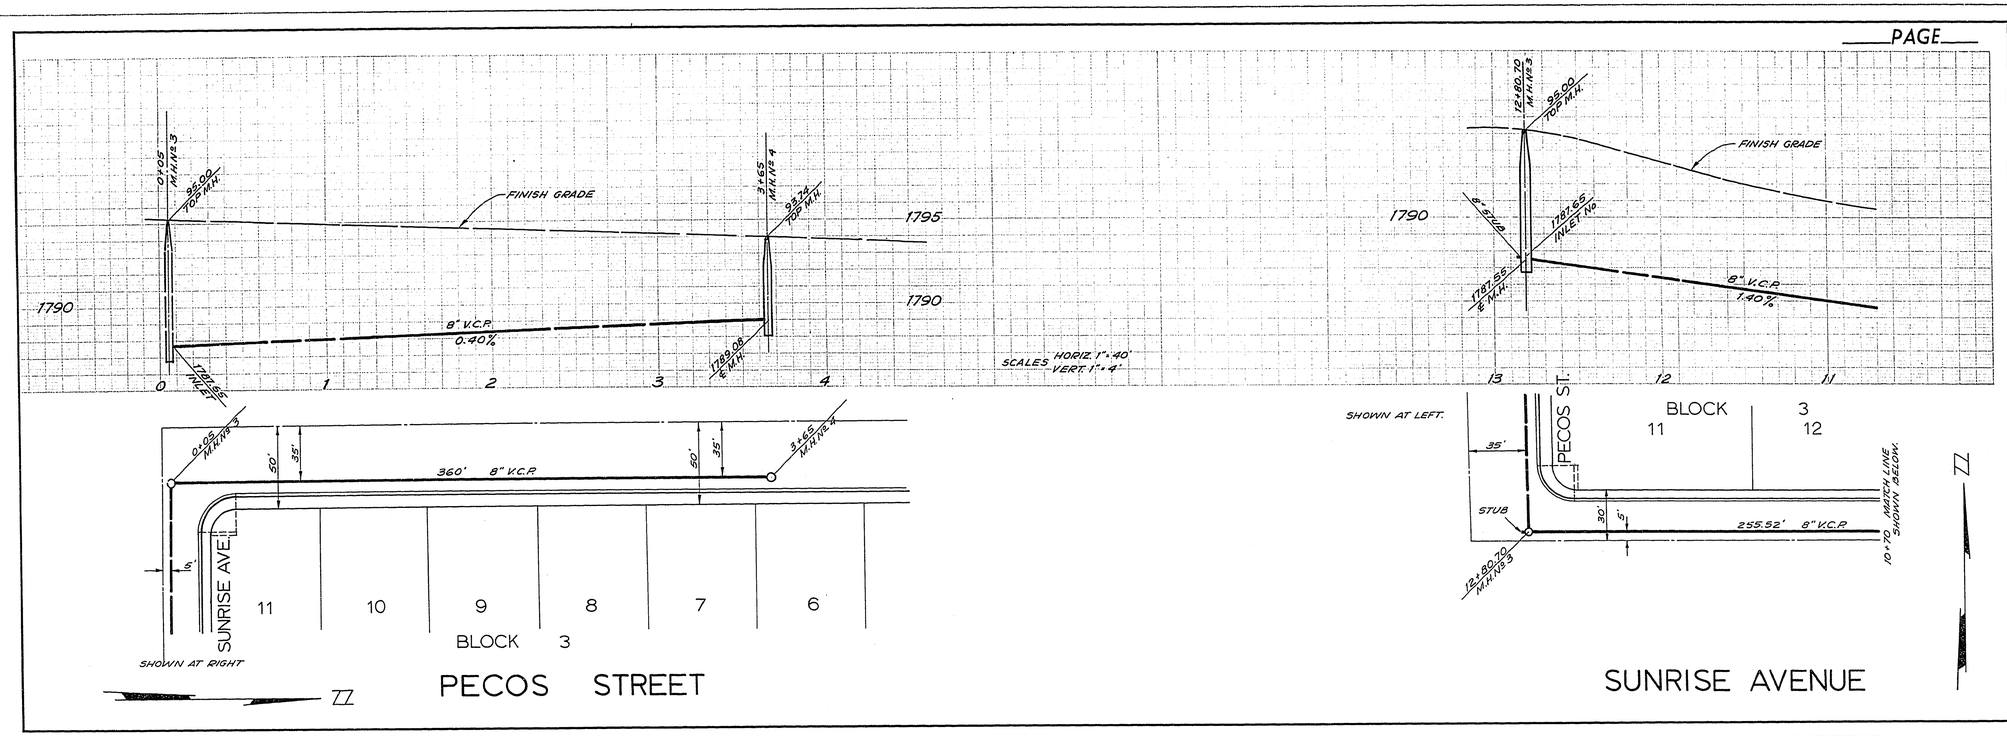

PAGE

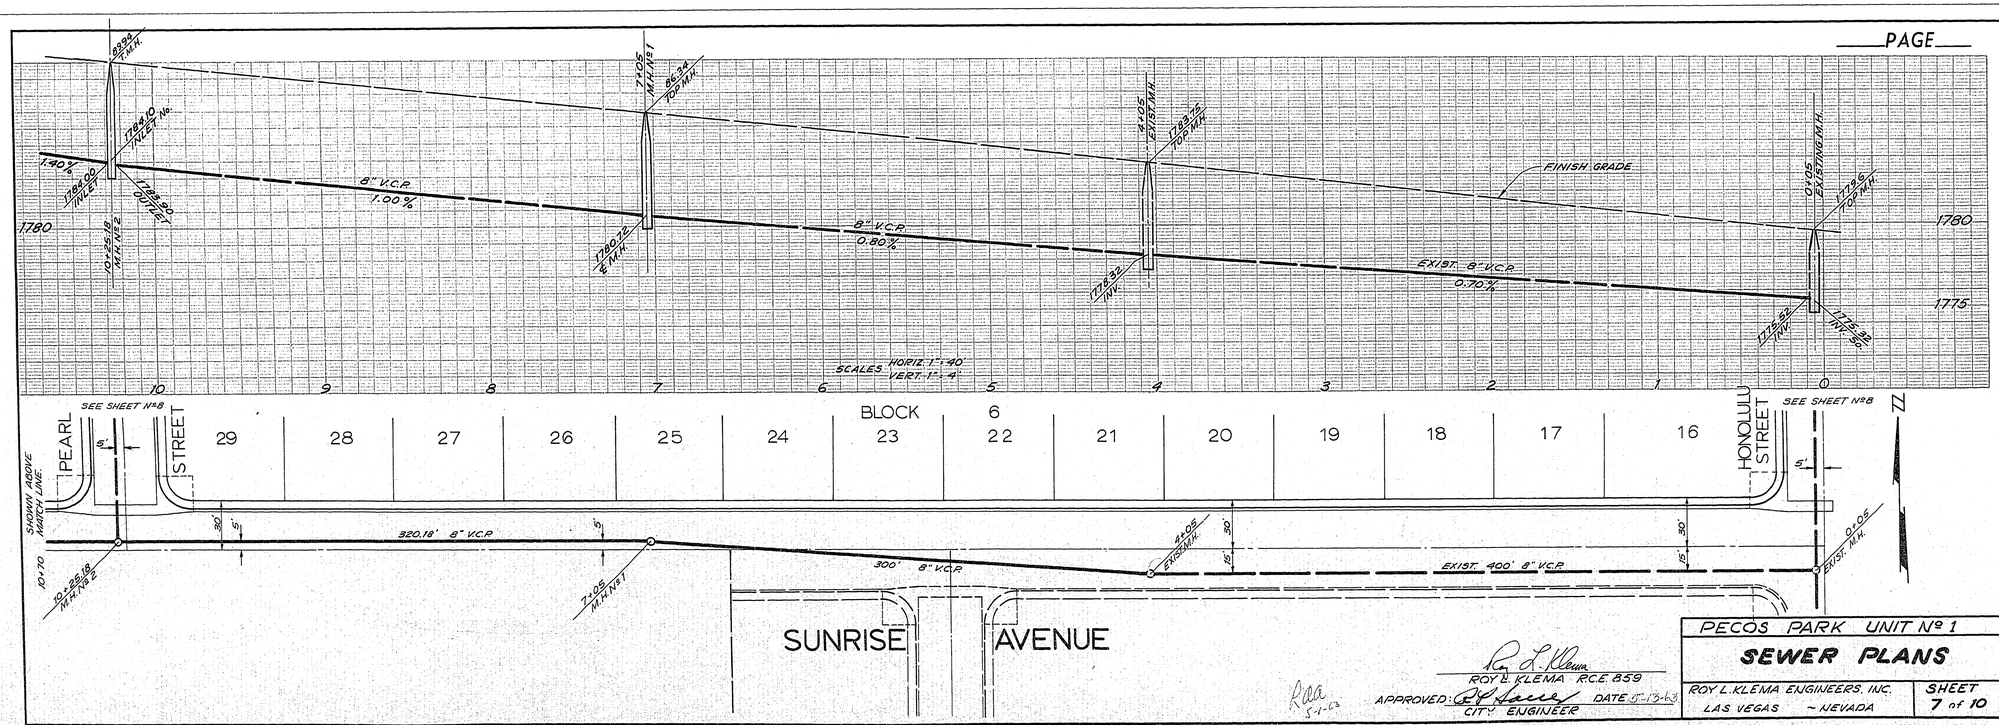

PECOS PARK UNIT No 1	
SEWER PLANS	
ROY L. KLEMA ENGINEERS, INC. LAS VEGAS – NEVADA	SHEET 7 of 10

ROY L. KLEMA R.C.E. 859

APPROVED: [signature] DATE 5-13-63
CITY ENGINEER

5-1-63

K & E 186 L.A. COUNTY SEWER SHEET NO. 2 SO. CAL. BLUEPRINT CO

7-6-61

307y-2490-1