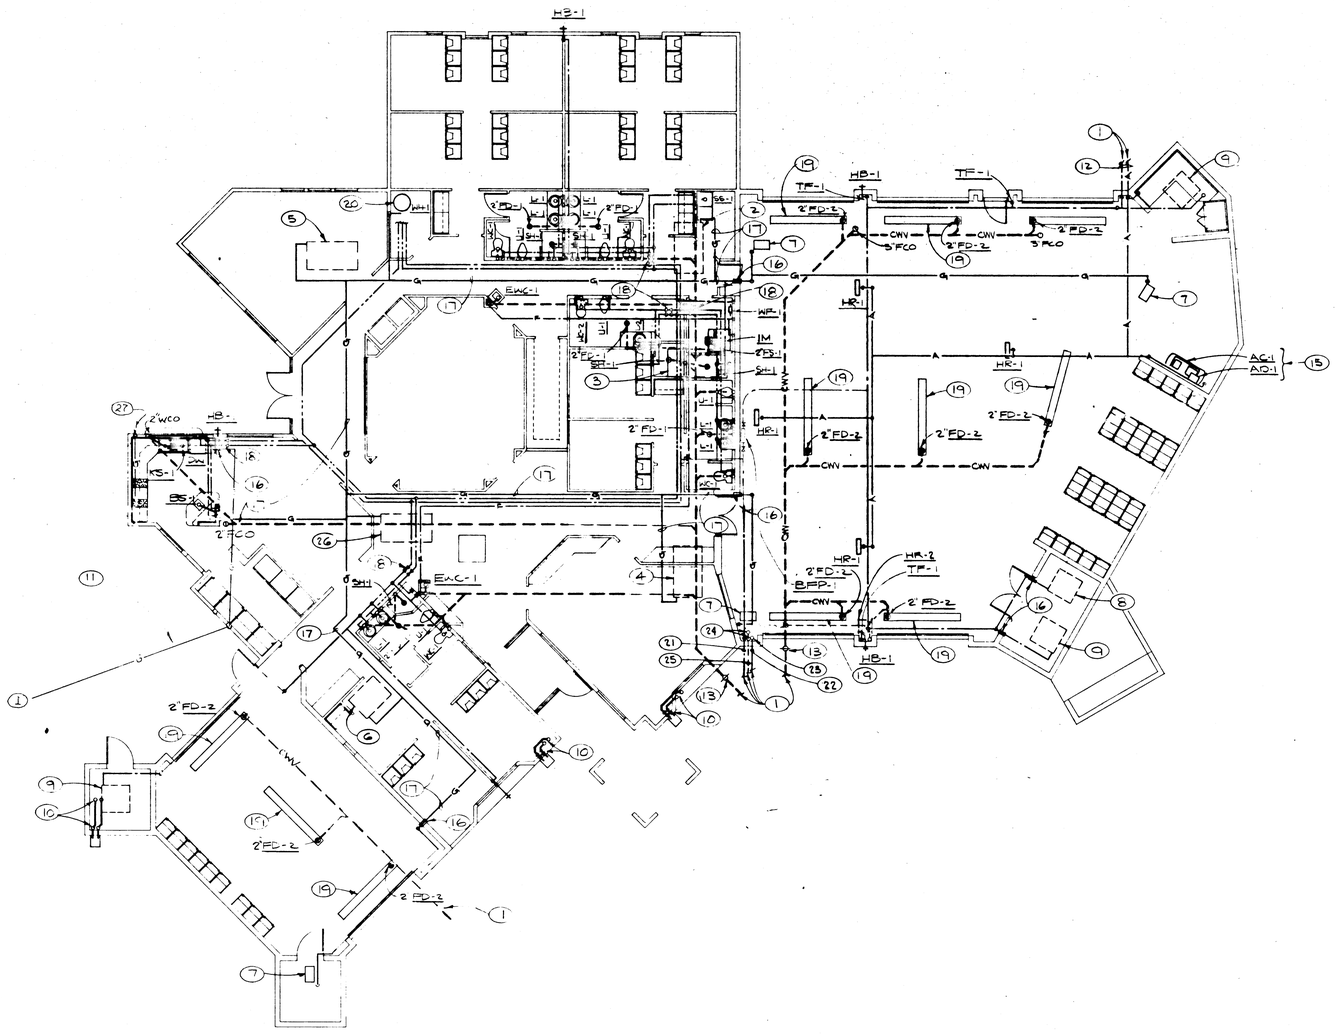

PLUMBING PLAN – FIRE STATION 4

SCALE: 1/8" 1'=0"

SHEET NOTES

1. FOR CONTINUATION, SEE SHEET P-1.1.
2. RT-1.1 ON ROOF. SEE MECHANICAL DRAWINGS FOR EXACT LOCATION.
3. RT-4.1 ON ROOF. SEE MECHANICAL DRAWINGS FOR EXACT LOCATION.
4. RT-3.1 ON ROOF. SEE MECHANICAL DRAWINGS FOR EXACT LOCATION.
5. RT-2.1 ON ROOF. SEE MECHANICAL DRAWINGS FOR EXACT LOCATION.
6. RT-5.1 ON ROOF. SEE MECHANICAL DRAWINGS FOR EXACT LOCATION.
7. UH-1.1. SEE MECHANICAL DRAWINGS FOR EXACT LOCATION.
8. EC-2.1 ON ROOF. SEE MECHANICAL DRAWINGS FOR EXACT LOCATION.
9. EC-1.1 ON ROOF. SEE MECHANICAL DRAWINGS FOR EXACT LOCATION.
10. 3" SD AND 3" OSD DOWN FROM 3" RD AND 3" ORD ABOVE AND DOWN TO SPILL +6" ABOVE A SPLASH BLOCK ON GRADE. DOWN IN WOOD FRAME, OUT BEHIND CMU, THEN THROUGH
11. 2 1/2" G BEL. GRADE.
12. 3/4" CW AND 1/2" A BEL. GRADE TO FUEL ISLAND.
13. 4" GCO (2-WAY). LOCATED IN DRIVEWAY
14. 3" GCO (2-WAY).
15. SEE DETAIL ON SHEET P-1.5.
16. WALL PENETRATION.
17. GAS PIPING ON ROOF.
18. SHUT OFF VALVES ABOVE CEILING WITH ACCESS PANEL.
19. TRENCH DRAIN. SEE ARCHITECT AND STRUCTURAL DRAWINGS FOR EXACT SIZE AND LOCATION.
20. SEE DETAIL ON SHEET P-1.4.
21. 2-1/2" CW BELOW GRADE.
22. 6" FIRE SPRINKLER LINE BELOW GRADE.
23. 6" FIRE SPRINKLER RISER.
24. 3" V UP FROM BEL. GRADE AND UP THRU ROOF.
25. 3" V BEL. GRADE.
26. RT6.1 ON ROOF. SEE MECHANICAL DRAWINGS FOR EXACT LOCATION.
27. STUB FOR FUTURE B-B Q CONNECTION

GENERAL NOTES

A. FOR H AND CW PIPING SIZES, SEE PIPING DIAGRAM ON SHEET P-1.4.
B. FOR S/W AND V PIPING SIZES, SEE PIPING DIAGRAM ON SHEET P-1.5.
C. FOR GAS PIPING SIZES, SEE PIPING DIAGRAM ON SHEET P-1.5.
D. FOR AIR PIPING SIZES, SEE PIPING DIAGRAM ON SHEET P-1.5.

REV.	DATE	DESCRIPTION

RECOMMENDED: P.E. NO. DATE

JOB
DATE 11-30-8
DRAWN C.M.
CHECK F.T.H.

HARRIS ENGINEERS, INC.
MECHANICAL/ELECTRICAL CONSULTANTS
2785 East Desert Inn Road, Suite 290
Las Vegas, Nevada 89121
702/798-0226

G.C. WALLACE, INC.
Engineering/Architecture
1555 SOUTH RAINBOW BLVD LAS VEGAS, NEVADA 89102

LAS VEGAS FIRE DEPARTMENT
CITY OF LAS VEGAS, NEVADA
PLUMBING PLAN
FIRE STATION NUMBER 4

SHEET 75
P1.2
OF 112 SHEETS

4012 ~~2549~~

630 – 81