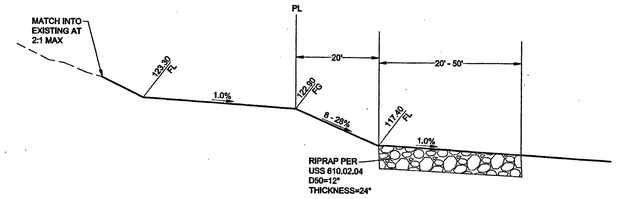

SECTION A

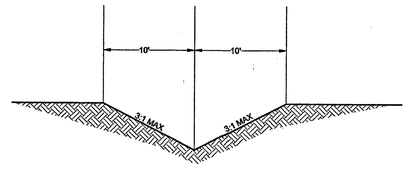

SECTION E

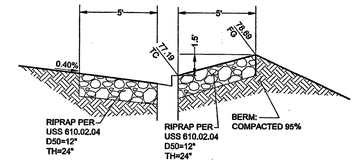

SECTION C

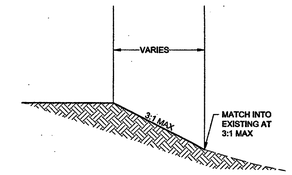

SECTION D

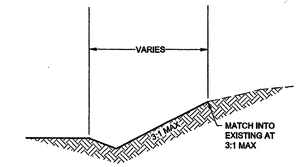

SECTION E

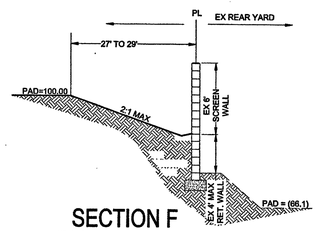

SECTION F
EAST BOUNDARY

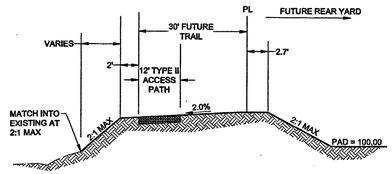

SECTION G
WEST BOUNDARY

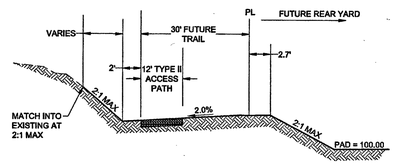

SECTION H
WEST BOUNDARY

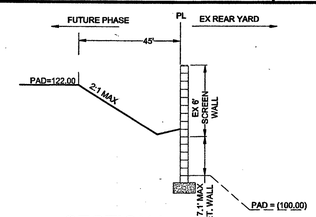

SECTION I
EAST BOUNDARY

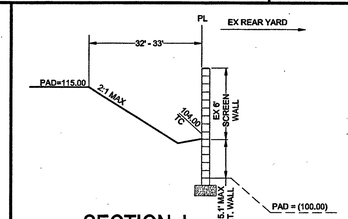

SECTION J
EAST BOUNDARY

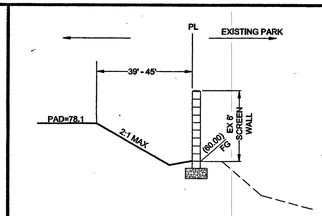

SECTION K
EAST BOUNDARY

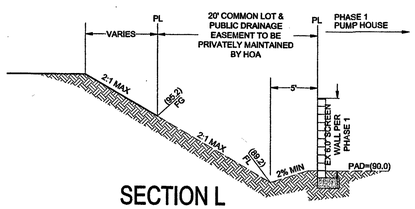

SECTION L
20-FT DRAINAGE EASEMENT

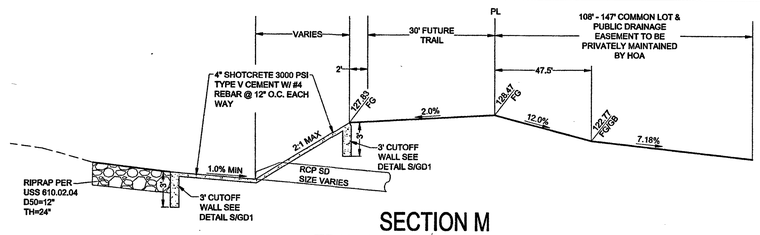

SECTION M
TRAIL & DRAINAGE EASEMENT

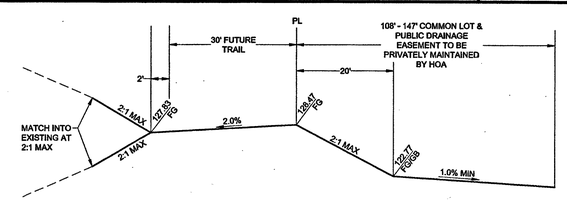

SECTION N
TRAIL & DRAINAGE EASEMENT

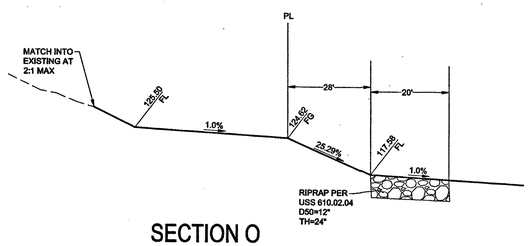

SECTION O

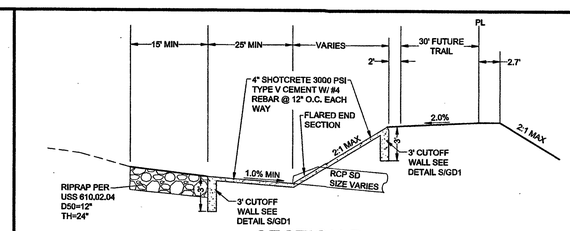

SECTION P
DRAINAGE ACCESS ROAD

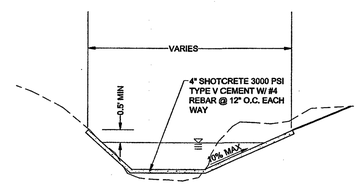

SECTION Q
ACCESS ROAD & BERM

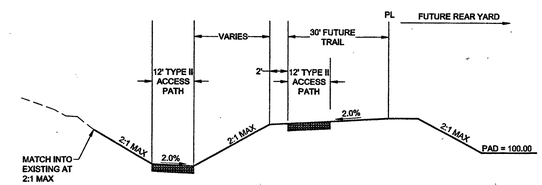

SECTION R
WEST BOUNDARY

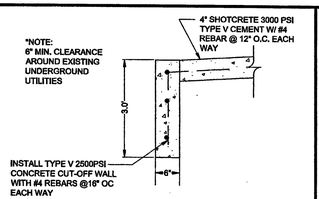

DETAIL S
3.0' CUT-OFF WALL

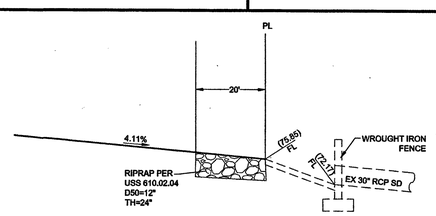

SECTION T
TRAIL & DRAINAGE EASEMENT

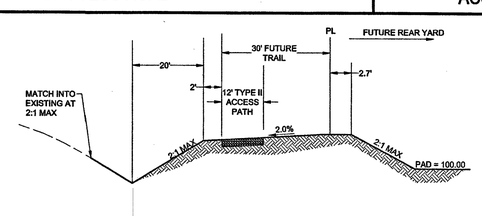

SECTION U
WEST BOUNDARY

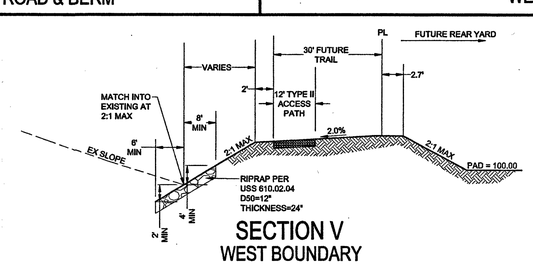

SECTION V
WEST BOUNDARY

NO.	DESCRIPTION	SHTS.	APPR.	DATE
	REVISIONS			

THM ENTERPRISE LLC
900 S. PAVILION CENTER DR. SUITE 150
LAS VEGAS, NV 89144
(702) 257-1168 FAX: (702) 257-1672

TANEY ENGINEERING
6030 S. JONES BLVD STE# 100
LAS VEGAS, NV 89118
(702) 362-8844 FAX: (702) 362-5233

PEACEFUL RIDGE @
LONE MOUNTAIN & PULI - PHASE 2
A RESIDENTIAL SUBDIVISION

GRADING DETAILS AND SECTIONS

REGISTERED PROFESSIONAL ENGINEER ROBERT D. HANSEN Exp. 6-30-17 CIVIL No. 21521 STATE OF NEVADA
5/5/16
ENGINEER'S SEAL

DATE:	5/5/2016
SCALE:	NTS
JOB NO:	AST-12-002
DESIGNED BY:	SF
CHECKED BY:	RH
SHEET NAME:	GD1
SHEET:	10 OF 19
CLV	57276

FILE NAME: GRADING DETAILS.DWG