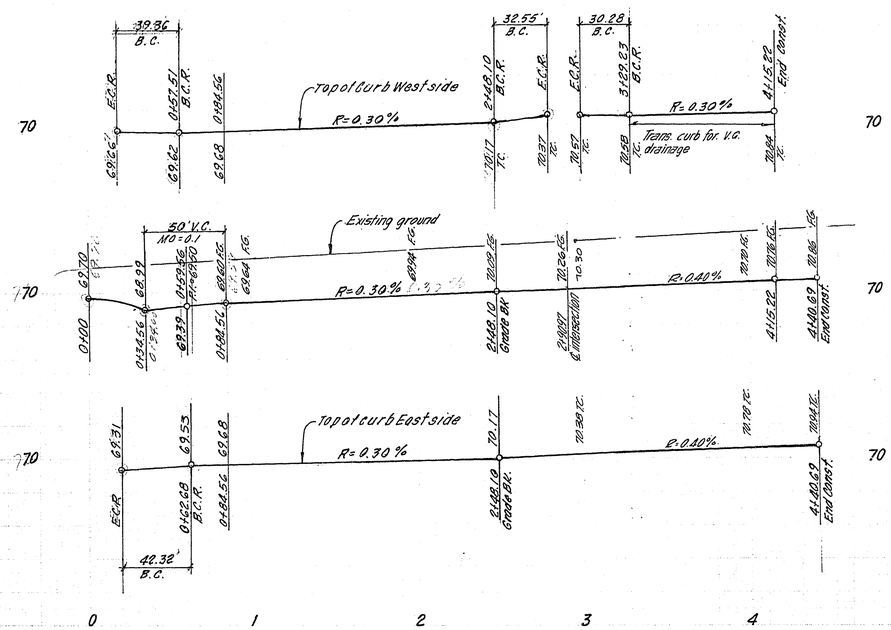

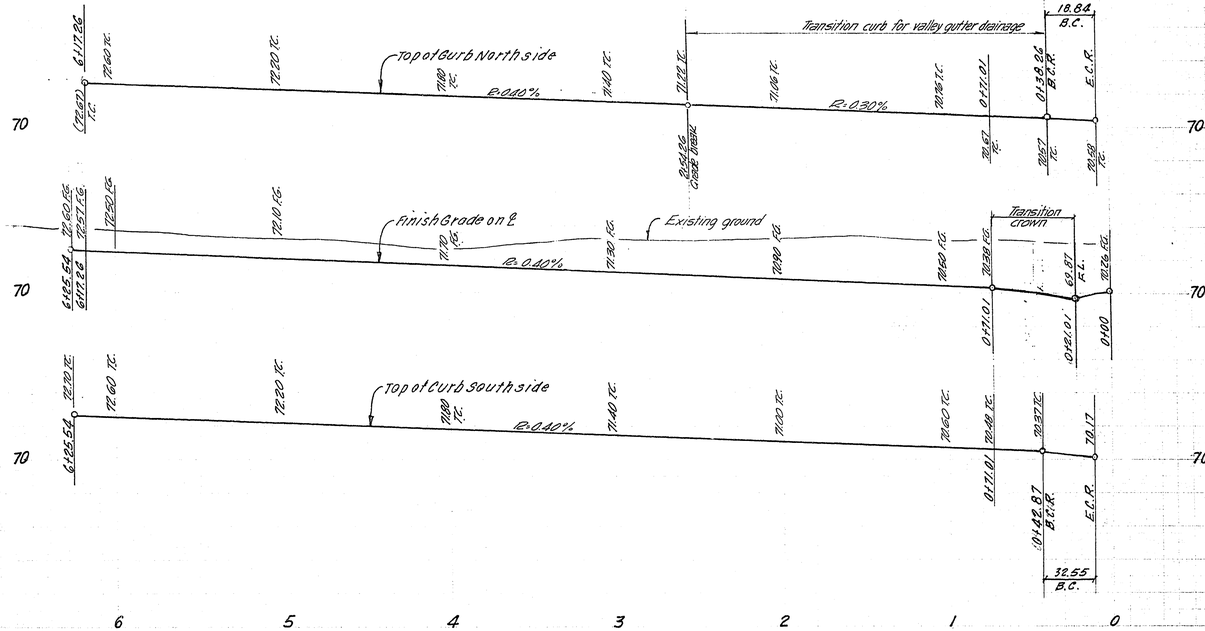

CURVE DATA				
NO.	Δ	R	L	T
1	86-44-39	20.00	30.28	18.84
2	93-15-21	20.00	32.55	21.17
3	86-44-39	26.00	39.36	24.56
4	93-15-21	26.00	42.32	27.44

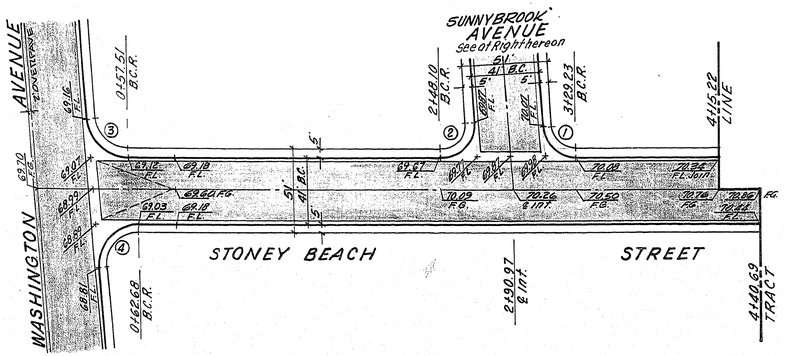

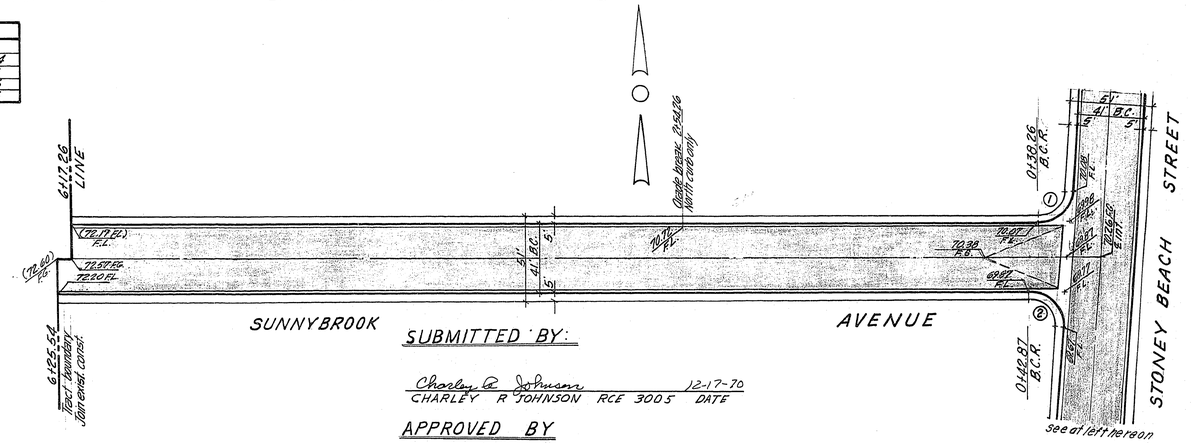

SUBMITTED BY:

Charley R Johnson 12-17-70
CHARLEY R JOHNSON RCE 3005 DATE

APPROVED BY

V.B. Wilkins 1/8/71
ENGINEER CITY OF LAS VEGAS DATE

J.D. Decker 1-7-71
FIELD ENGINEER CITY OF LAS VEGAS DATE

VTN nevada
CONSULTING ENGINEERS • PLANNERS
2209 PARADISE ROAD, LAS VEGAS, NEVADA 89105
(702) 735-0227

LEWIS HOMES-LAS VEGAS NO. 3
PLAN AND PROFILE
SUNNYBROOK AVENUE
STONEY BEACH STREET

SCALE:	WO.NO. 884	DATE 12-17-70	SHEET 3	OF 8
HORIZ:	DES.	REV.		
VERT:	CHK.	REV.		

107-y-2025-3

21-7-66