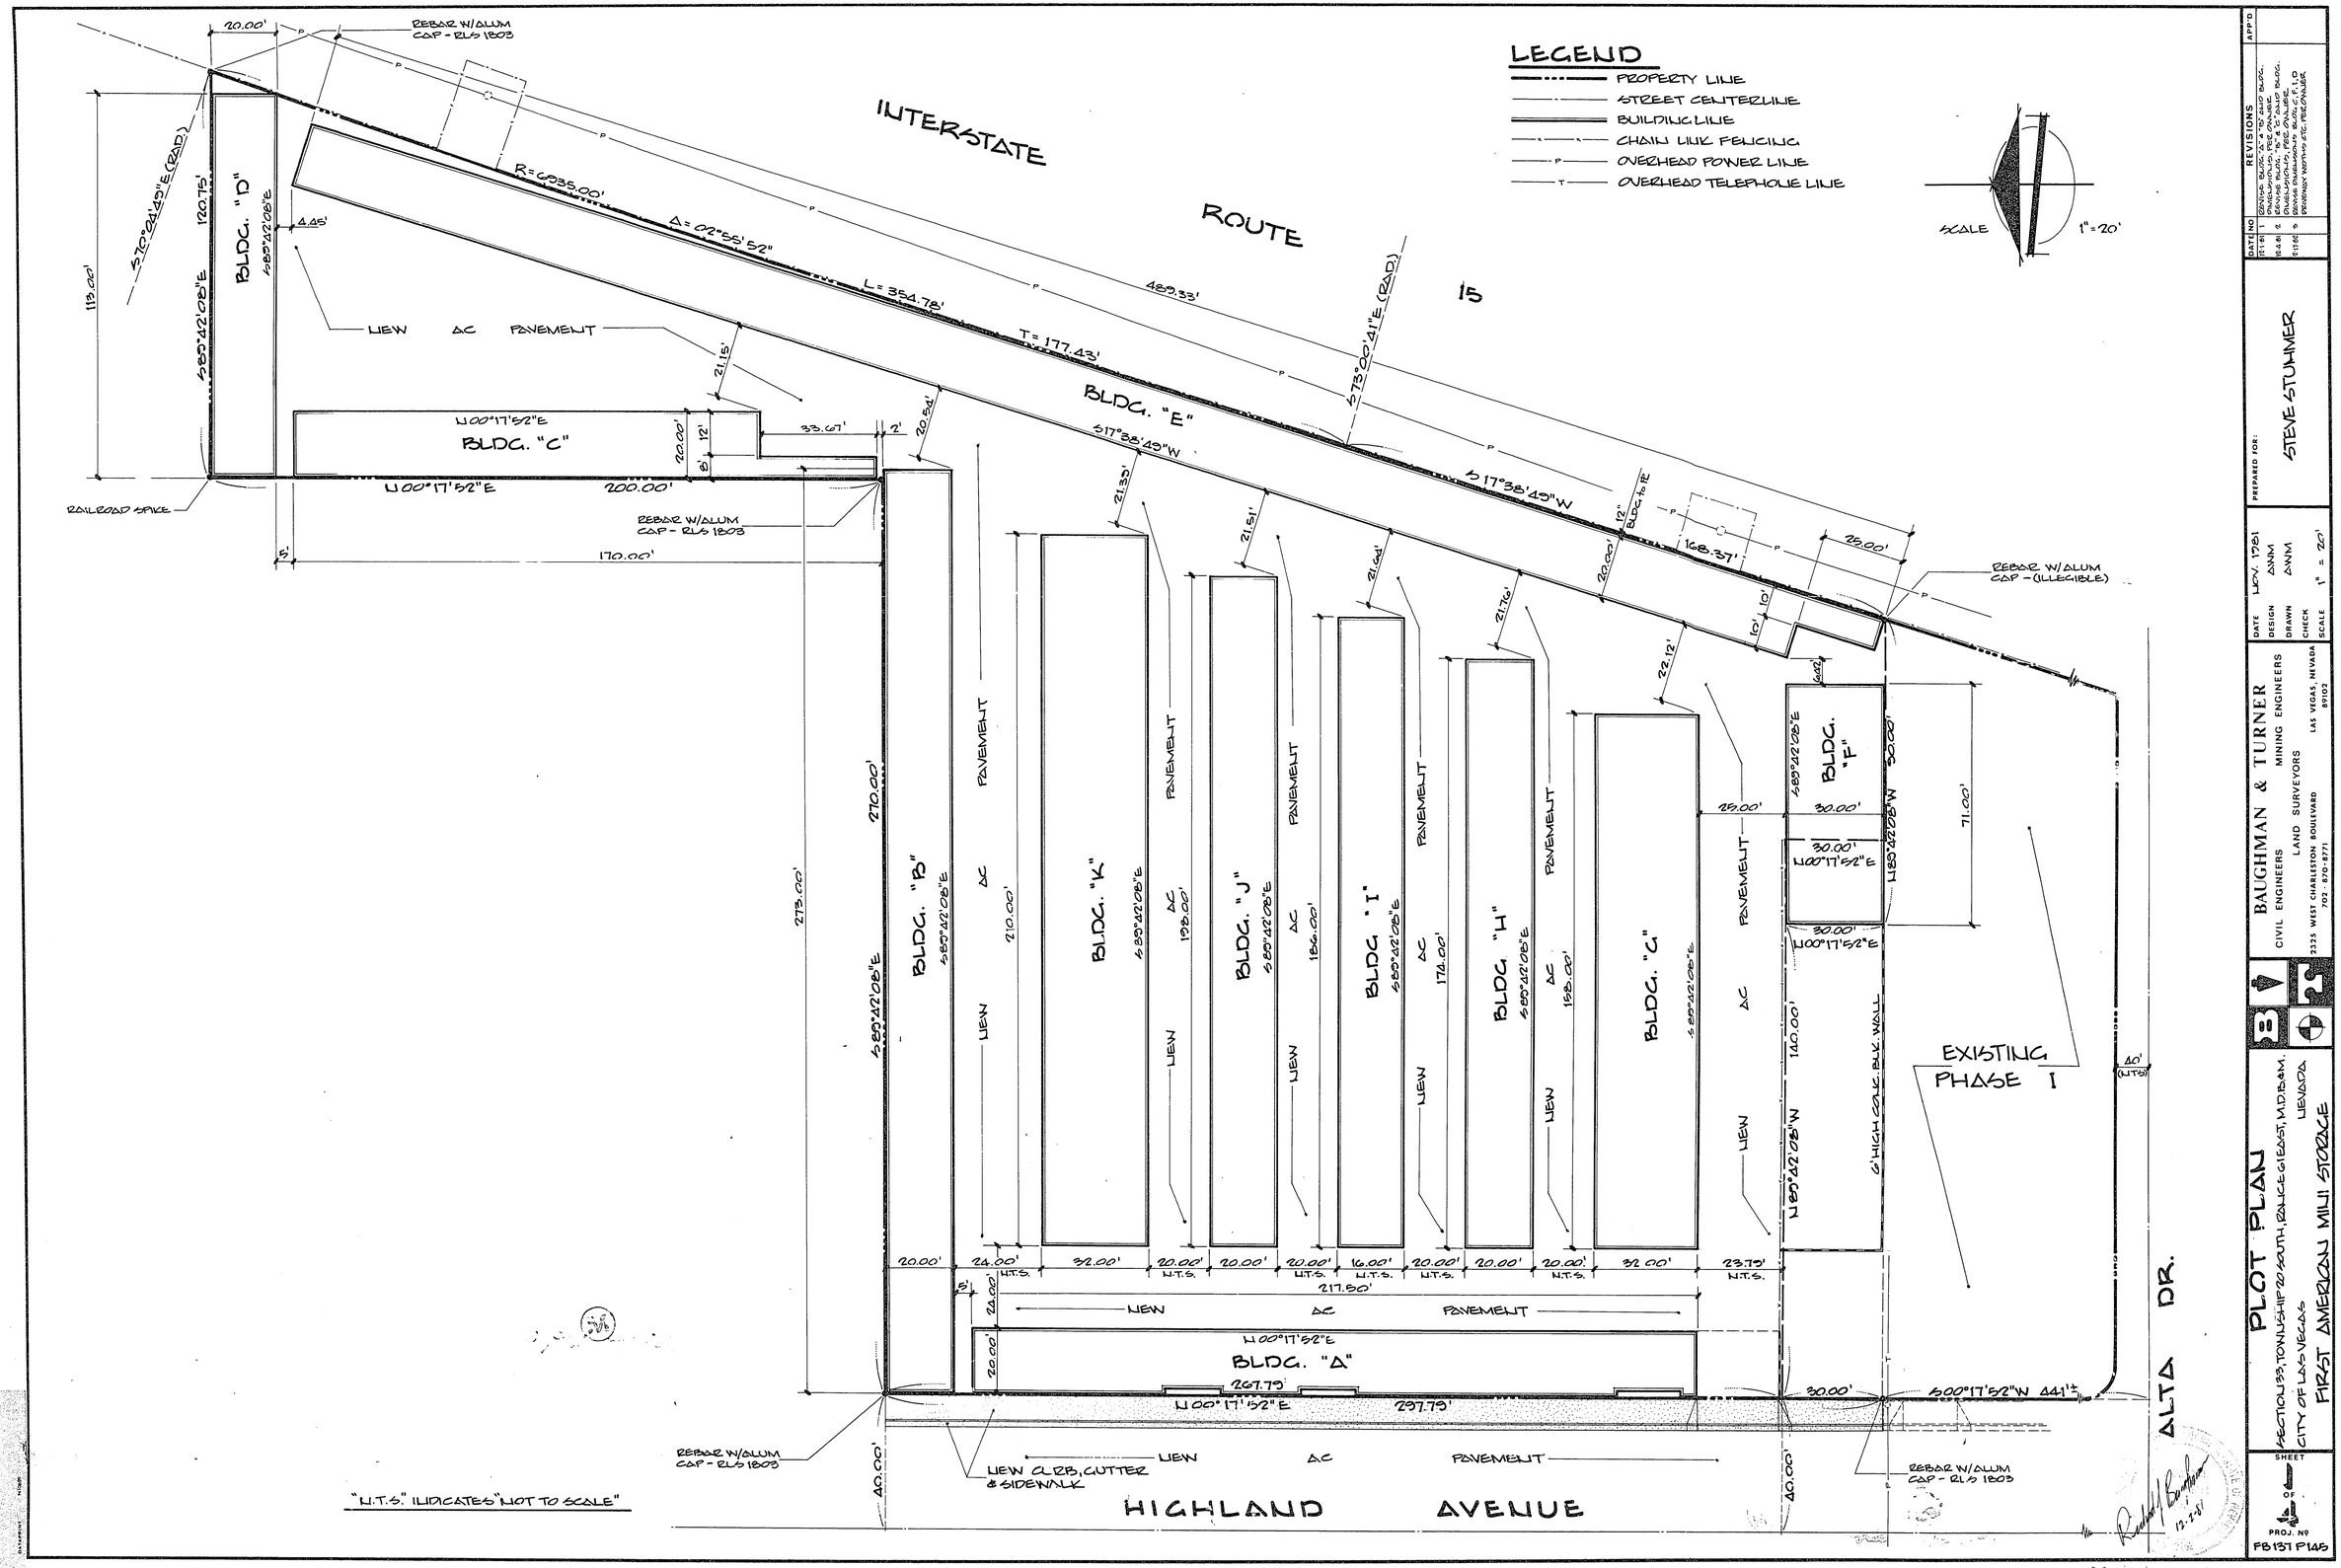

DATE	NO	REVISIONS	APP'D
12-1-81	1	REVISED BLDG. "A" & "B" AND BLDG. ENGLISH/ENGLISH, FREE ENGLISH	
10-6-81	2	REVISED BLDG. "E" & "F" AND BLDG. ENGLISH/ENGLISH, FREE ENGLISH	
9-18-81	3	REVISED DIMENSIONS, BLDG. C, F, & D	

PREPARED FOR:
STEVE STUHMER

BAUGHMAN & TURNER
CIVIL ENGINEERS MINING ENGINEERS
LAND SURVEYORS
2325 WEST CHARLESTON BOULEVARD LAS VEGAS, NEVADA 89102
702 - 870-8771

DATE	NOV. 1981
DESIGN	ΔNM
DRAWN	ΔNM
CHECK	
SCALE	1" = 20'

PLOT PLAN

SECTION 33, TOWNSHIP 20 SOUTH, RANGE 61 EAST, M.D.B.&M.
CITY OF LAS VEGAS LIEN/DA
FIRST AMERICAN MINI STORAGE

SHEET
PROJ. Nº FB 131 P145

29-1-202 107-V1203