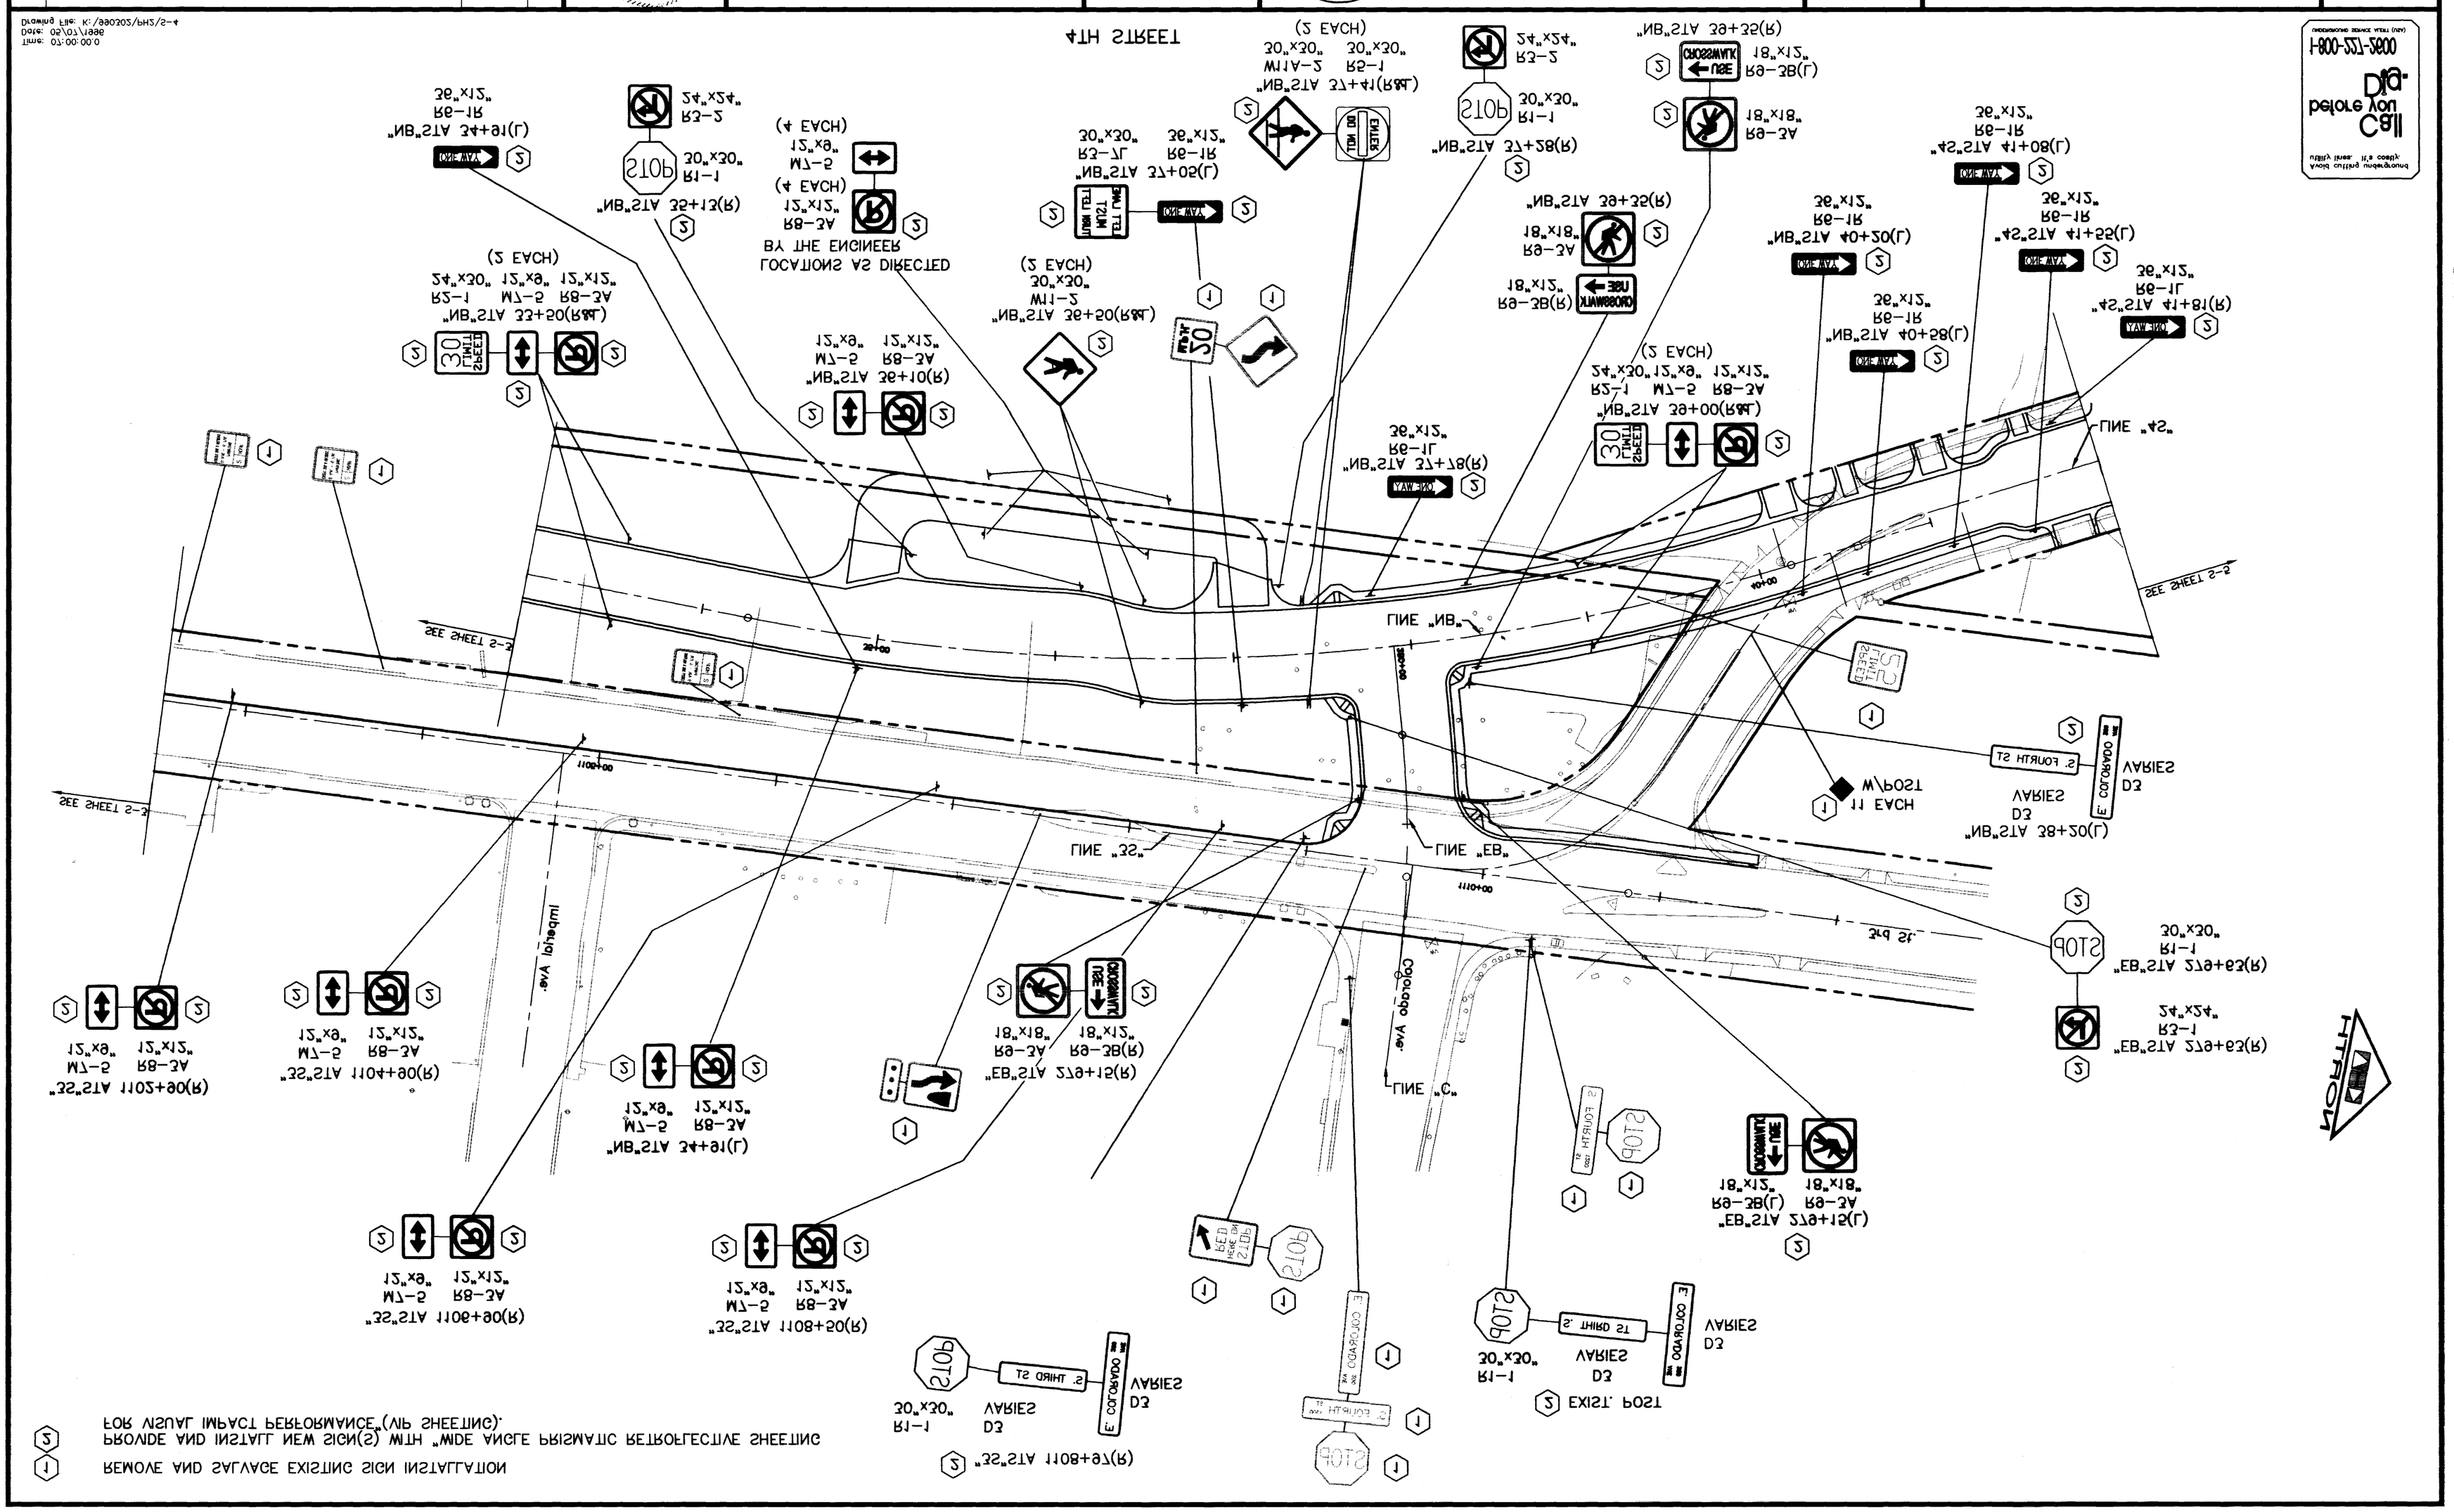
NORTH
Colorado Ave.
Longfellow Ave.
Lincoln Ave.
"EB" LINE
"C" LINE
"BN" LINE
"EE" LINE
"24" LINE
SEE SHEET 2-2
STOP
EXIST. POST
CHECKED BY
DRAWN BY
DESIGNED BY
NOTE BOOK NO.
DATE
SCALE
CITY OF LAS VEGAS DEPT. OF PUBLIC WORKS
LAS VEGAS, NEVADA
DOWNTOWN CORRIDOR IMPROVEMENTS
SIGNING PLAN
00+24.ATS"24" TO 00+55.ATS"BN"
SHEET 65 OF 70
4-2
Call before you Dig.
Las Vegas, Nevada
© 1991
Kimley-Horn and Associates, Inc.
NO.
REVISIONS
DATE
BY