MAP FOR RECORD OF SURVEY

FOR

L. A. & ELDA CLARK CRANE

FOR: SE¼ SEC. 19, T.20S., R.61E.

M.D.B. & M.

CLARK COUNTY, NEVADA

Job-2

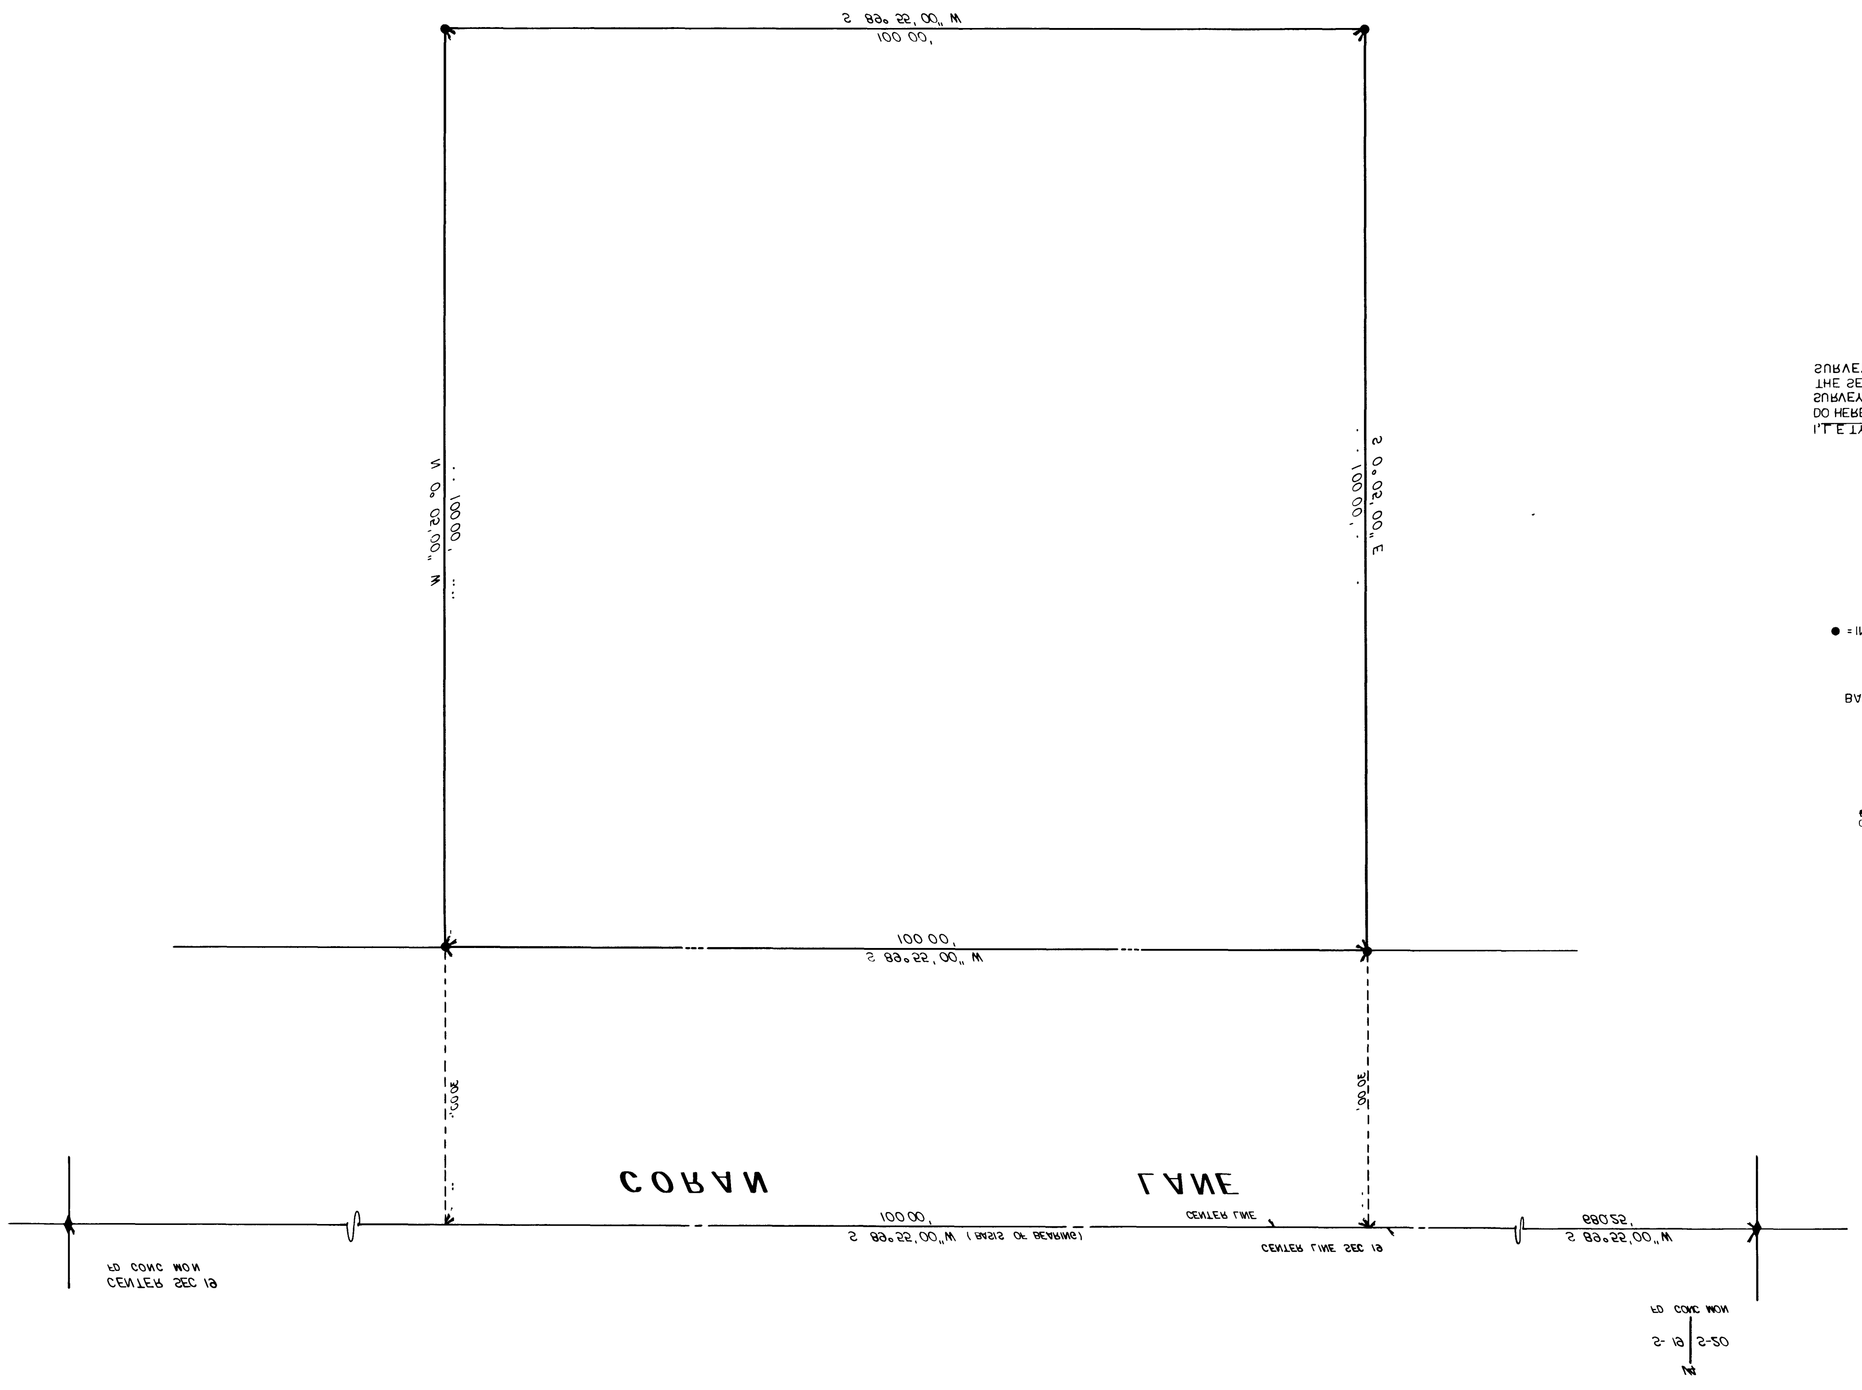

SCALE IN FEET

0 10 20 30 40 50

—LEGEND—

BASIS OF BEARING (S 88°22'00" W) EAST WEST ℄ OF SEC 19, T20S R61E, M.D.B.&M.

● = INDICATES 5X5 HUB WITH TAG MARKED R.E. 9080, SET AS SHOWN HEREON

ENGINEER'S CERTIFICATE

I, L.E. TYSON, REGISTERED CIVIL ENGINEER AND LAND SURVEYOR NEVADA #9080 DO HEREBY CERTIFY THAT THIS MAP IS A TRUE AND CORRECT PLAT OF THE LAND SURVEYED BY ME AT THE INSTANCE OF L.A. & ELDA CLARK CRANE, AND LOCATED IN THE SE¼ SEC 19, T20S, R61E, M.D.B.&M. CLARK COUNTY, NEVADA AND THIS SURVEY WAS COMPLETED ON THE 2nd DAY OF MAY, 1991

L.E. TYSON REG CIVIL ENG & LAND SURVEYOR NEV 9080

P-9-5

MAP FOR RECORD OF SURVEY
NO
SAWYER COUNTY, WISCONSIN
SURVEYOR'S CERTIFICATE
TYWE
WARD