MAP FOR RECORD OF SURVEY FOR CLARK COUNTY SCHOOL DISTRICT A PARCEL IN THE W½ OF THE SE¼ OF SECTION 34, T.20S., R.61E., M.D.B.&M. NEAR CITY OF NORTH LAS VEGAS, CLARK COUNTY, NEVADA.

JOB-8

Gerald M. Gilbert
Gerald M. Gilbert
P.L.S. 11-4-92

S.E. ¼ OF SECTION 34, T.20S., R.61E., M.D.B.&M.

SCALE: ONE INCH = 200 FEET

BASIS OF BEARINGS:
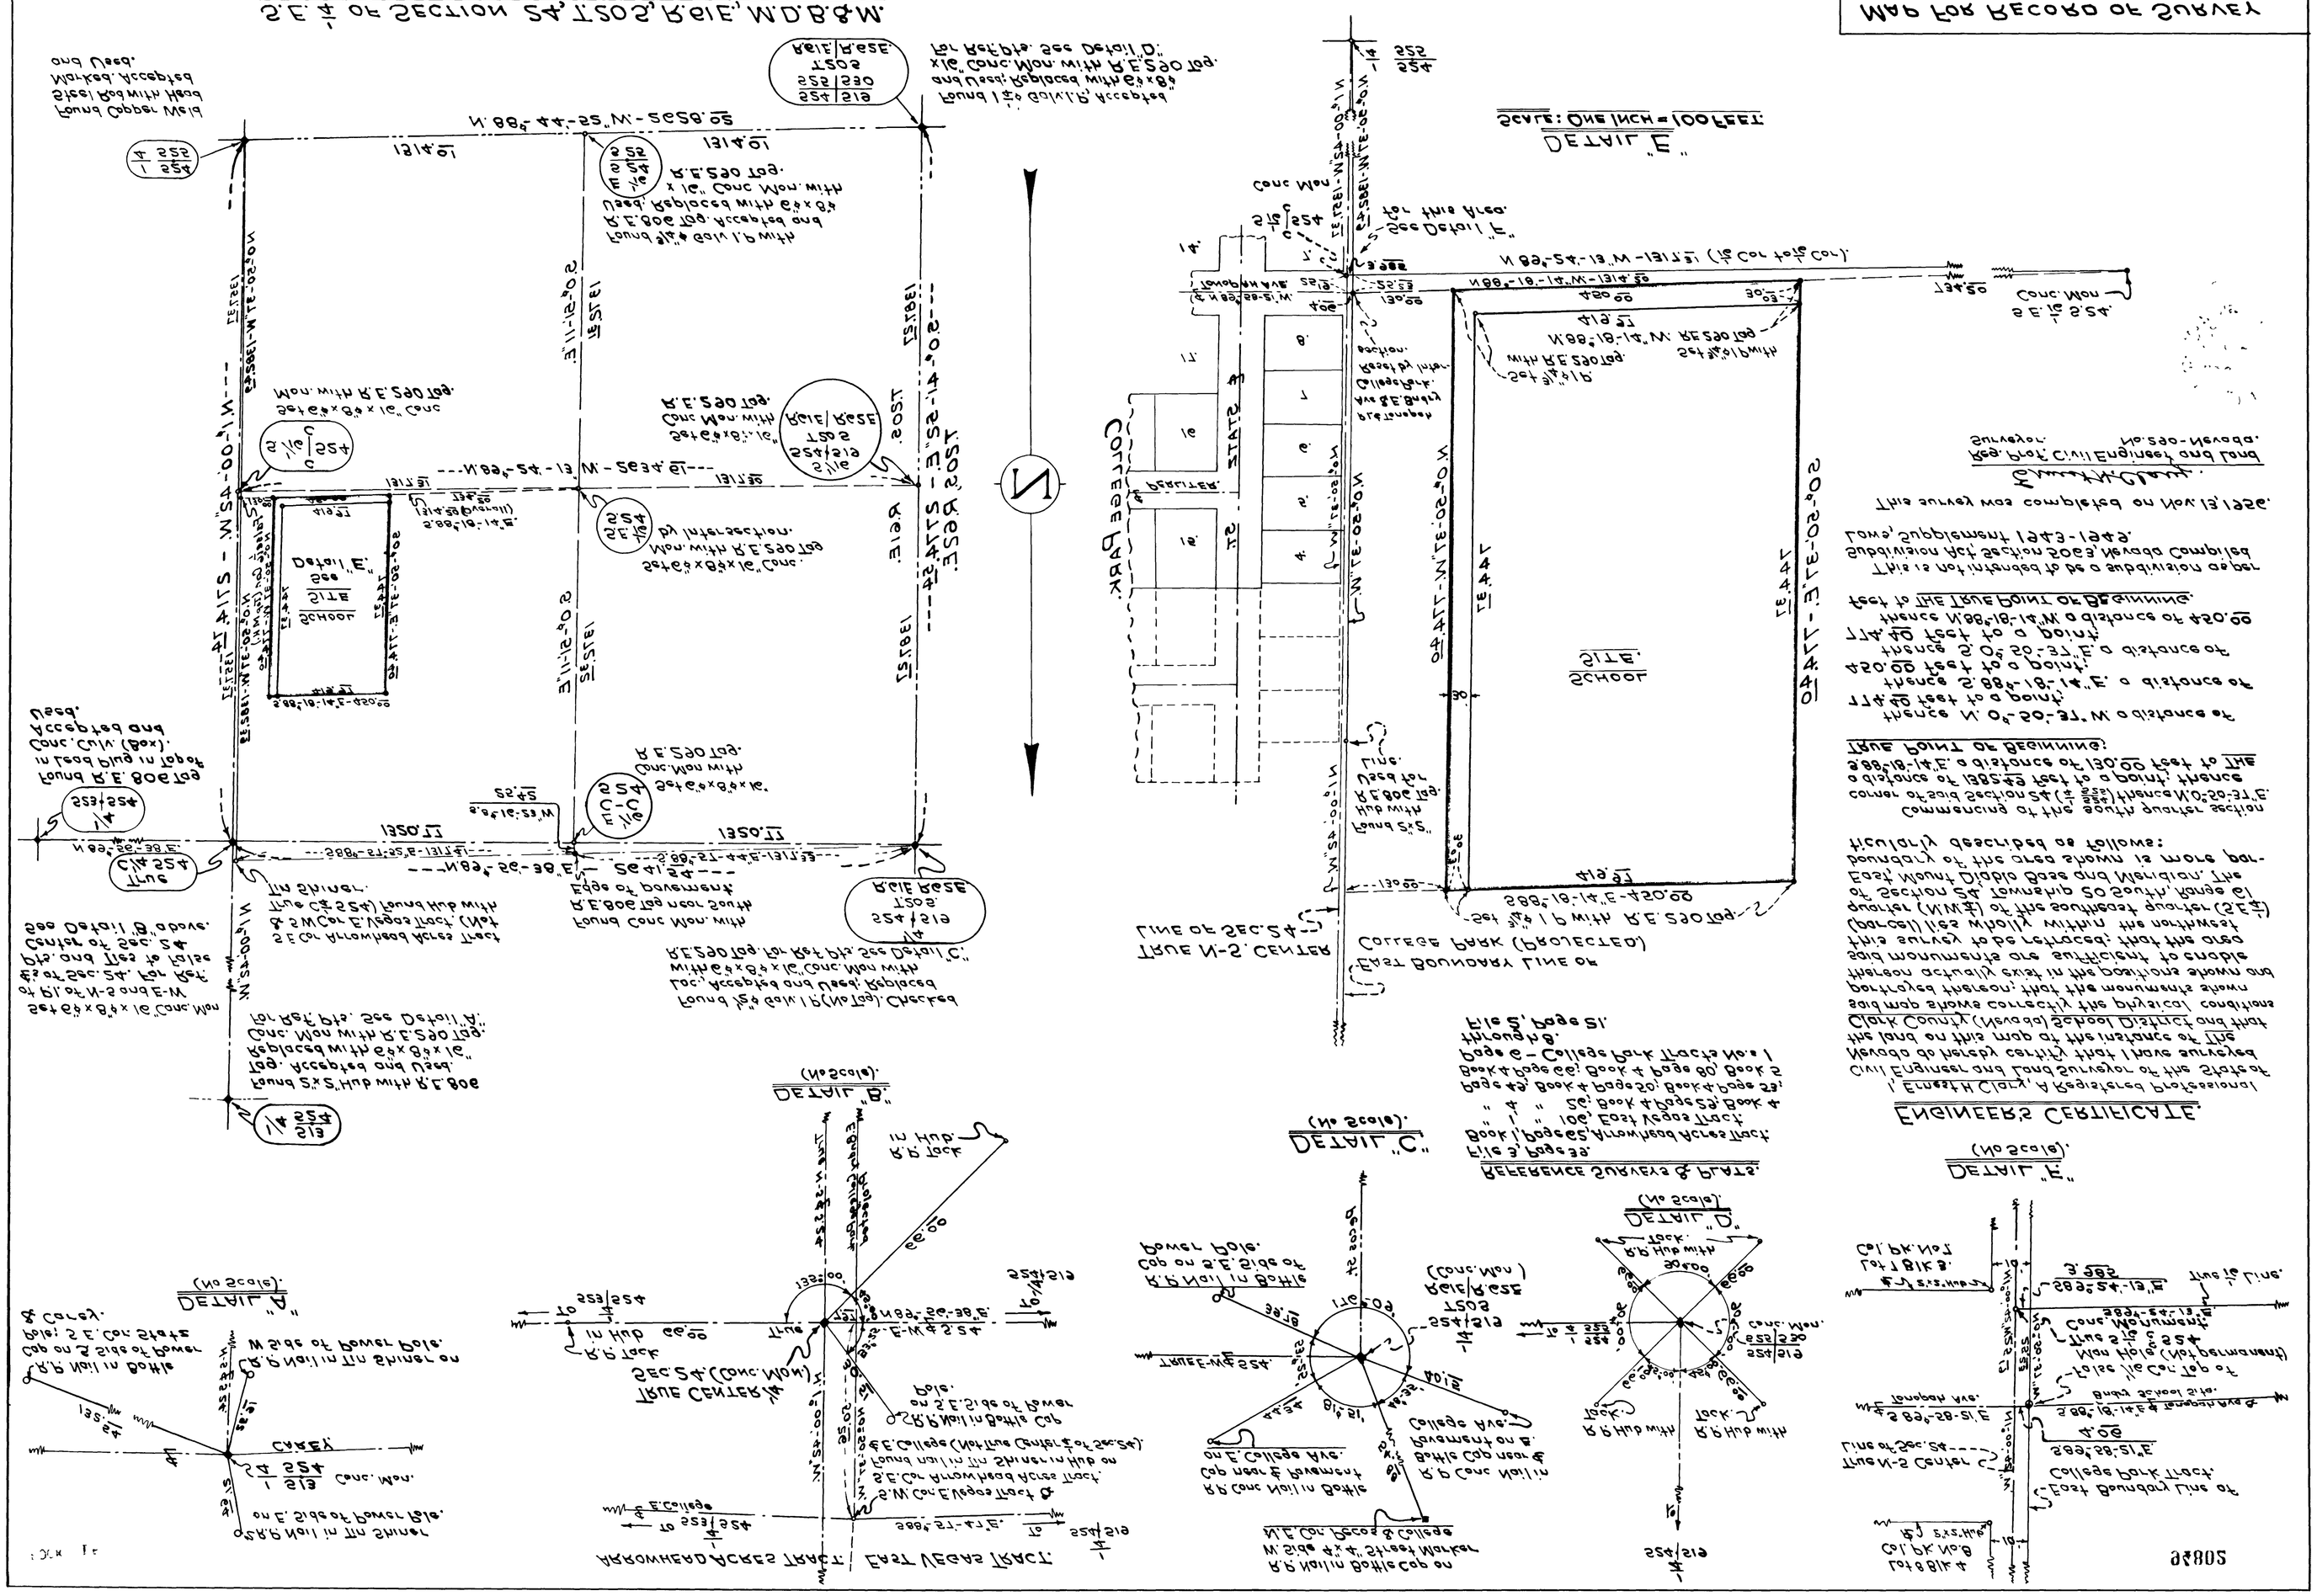
The basis of bearings for this survey was the east boundary line of the College Park Tract, which bears N. 0°-02-00" W. on plats of record, Book 4, Page 66, Book 4, Page 80 and Book 2, Page 6, Office of Clark County, Nevada Recorder.