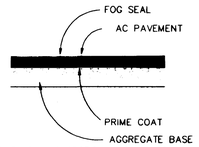

LIGHT DUTY PAVING SECTION = 2 INCHES AC OVER 4 INCHES TYPE II
HEAVY DUTY PAVING SECTION = 3 INCHES AC OVER 4 INCHES TYPE II

NOTE: CONTRACTOR TO VERIFY PAVEMENT SECTION WITH SOILS ENGINEER PRIOR TO CONSTRUCTION

TYPICAL PAVEMENT SECTION

SCALE: NONE

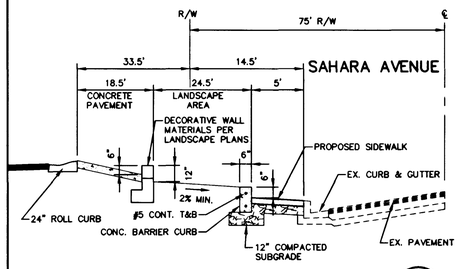

SECTION J/5

SCALE: NONE

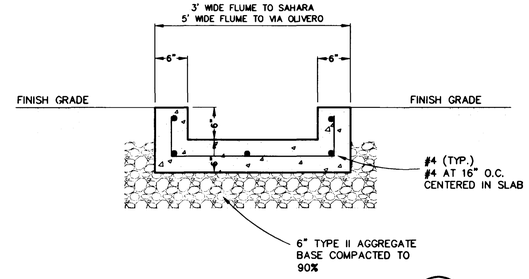

CONCRETE FLUME DETAIL E/5

SCALE: NONE

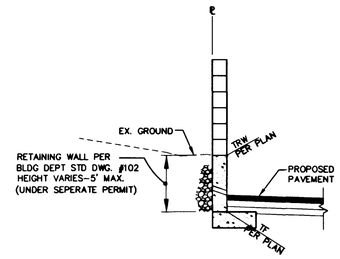

SECTION A/5

SCALE: NONE

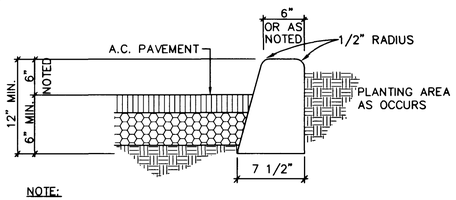

NOTE:

1. PROVIDE EXPANSION JOINTS @ 25'-0" O.C. AND AT CURVES, TANGENTS/CORNERS.
2. BASE OF CURB TO BE SET ON COMPACTED SUB-BASE.
3. TOOL FINISH ALL EXP. CONC. SURFACES

CONCRETE CURB @ PLANTER

SCALE: NONE

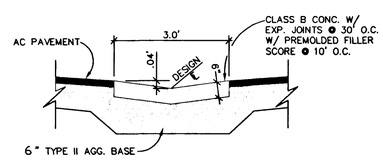

TYPICAL GUTTER SECTION K/5

SCALE: NONE

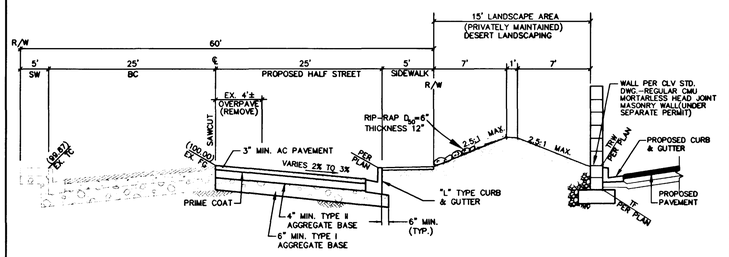

TYPICAL 60' HALF STREET SECTION F/5

SCALE: NONE

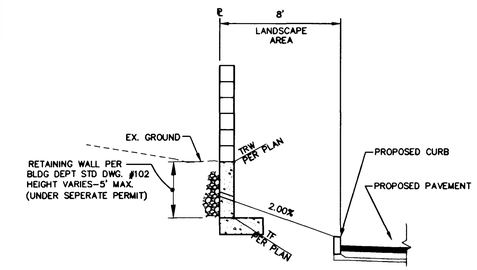

SECTION B/5

SCALE: NONE

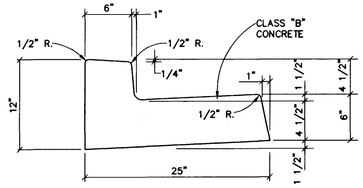

TYPICAL "L" CURB & GUTTER DETAIL

SCALE: NONE

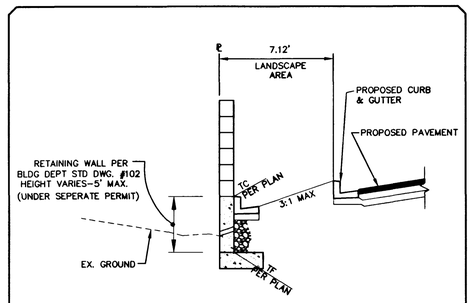

SECTION N/5

SCALE: NONE

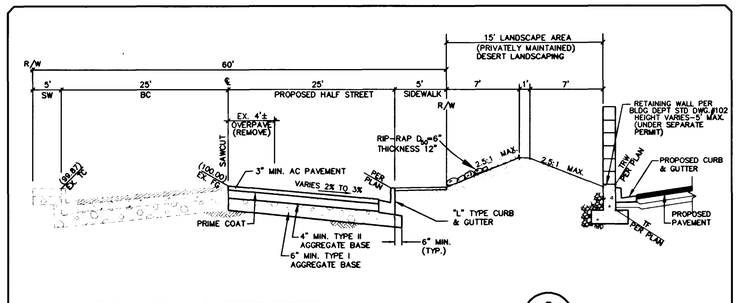

TYPICAL 60' HALF STREET SECTION G/5

SCALE: NONE

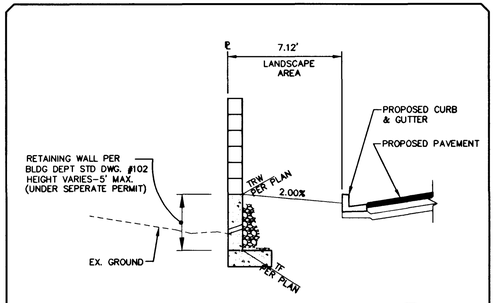

SECTION C/5

SCALE: NONE

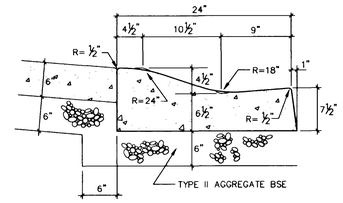

TYPICAL 24" ROLL CURB & GUTTER DETAIL

SCALE: NONE

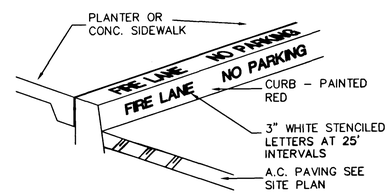

FIRE LANE CURB DETAIL

SCALE: NONE

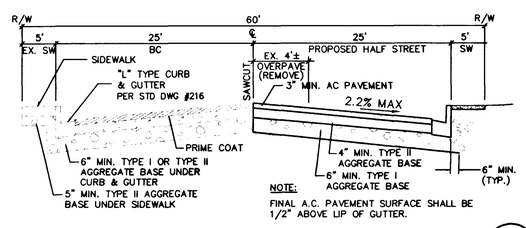

NOTE:
FINAL A.C. PAVEMENT SURFACE SHALL BE 1/2" ABOVE LIP OF GUTTER.

TYPICAL 60' HALF STREET SECTION M/5

SCALE: NONE

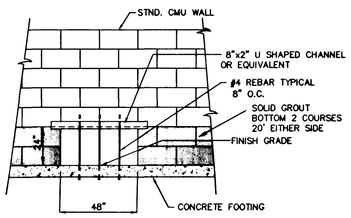

48"x24" BLOCK WALL OPENING H/5

SCALE: NONE

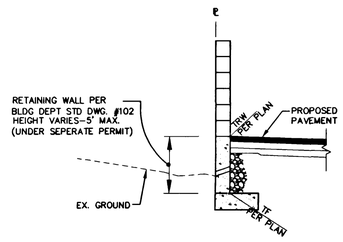

SECTION D/5

SCALE: NONE

NO.	DESCRIPTION	DATE	APP'D

SILVER STATE FORD
2121 E. SAHARA AVENUE
LAS VEGAS, NV 89104
(702) 731-2121

PENTACORE
CIVIL ENGINEERING • LAND SURVEYING • PLANNING
CONSTRUCTION MANAGEMENT • CONSULTING
6763 WEST CHARLESTON BOULEVARD
LAS VEGAS, NEVADA 89102 (702)258-0115

DETAILS SHEET

GAUDIN'S LAS VEGAS
JAGUAR-PORSCHE

DATE :	MAR.99
PM :	DPW
DRAWN BY :	
DESIGNED BY :	
CHECKED BY :	
ADA CHECKED :	
JOB NO. :	0248.0010
SCALE :	NONE

REGISTERED PROFESSIONAL ENGINEER — STATE OF NEVADA — DENNIS P. MERTZ — No.11970 — CIVIL — 5-13-99

SHEET 5 OF 9

C.L.V. DWG.# 107-V3047

0248\0010\MPDWGS\DETAILS

15821

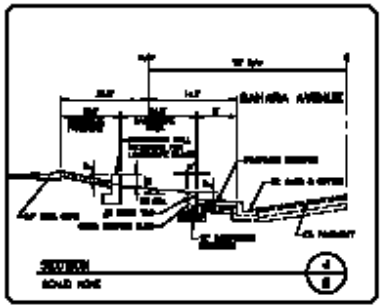

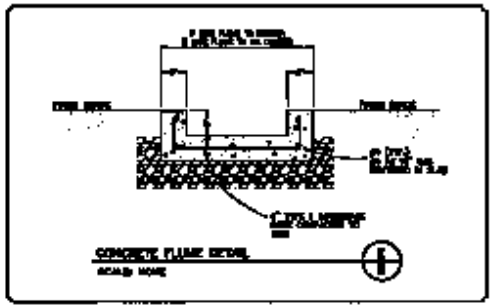

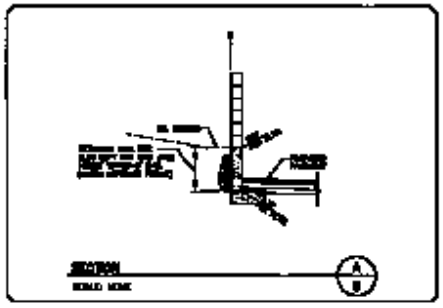

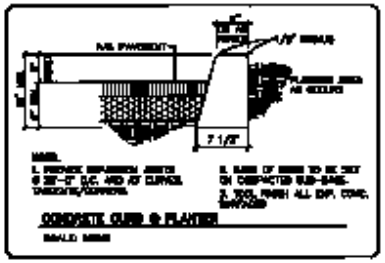

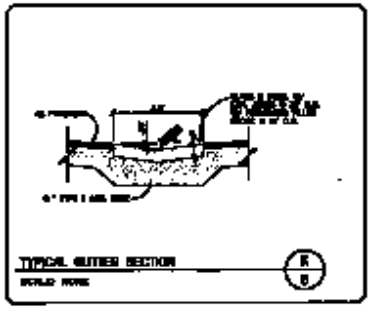

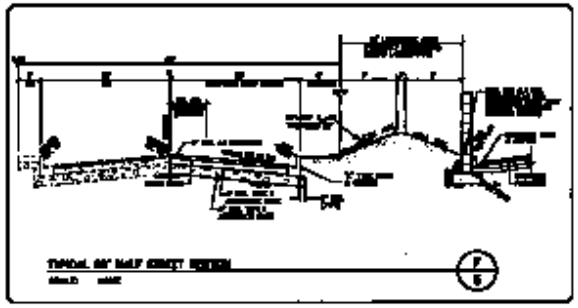

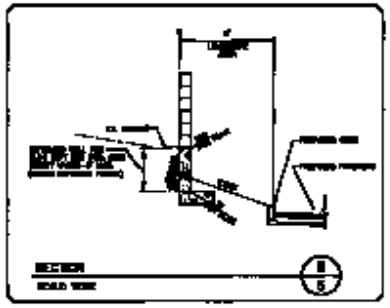

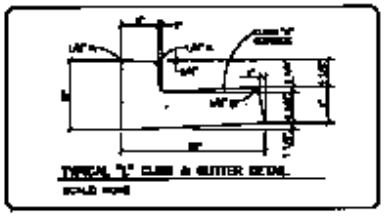

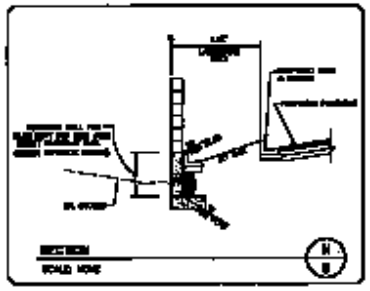

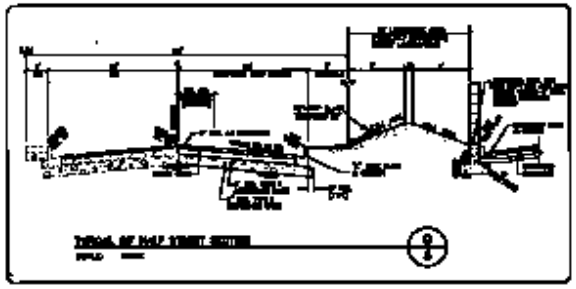

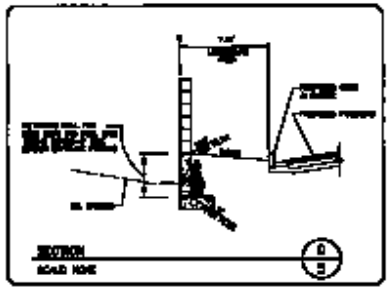

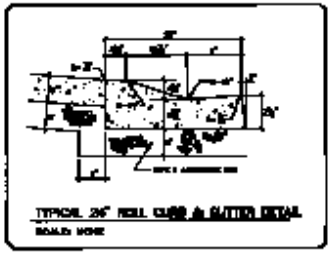

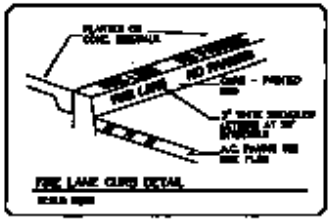

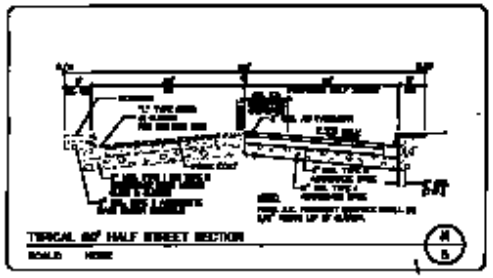

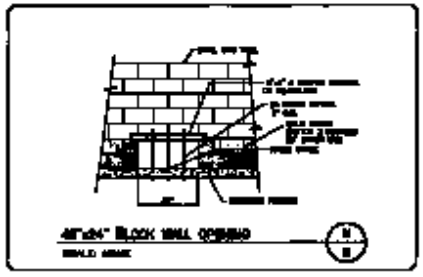

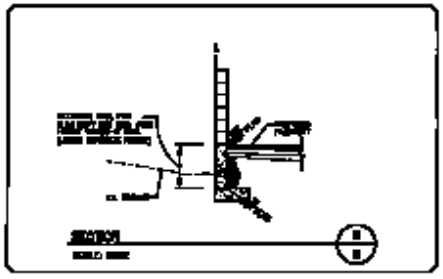

SILVER STATE FORD

DETAILS SHEET

CHURCH'S LAS VEGAS
LAS VEGAS - NEVADA

SHEET 6

C.L.V. FIELD