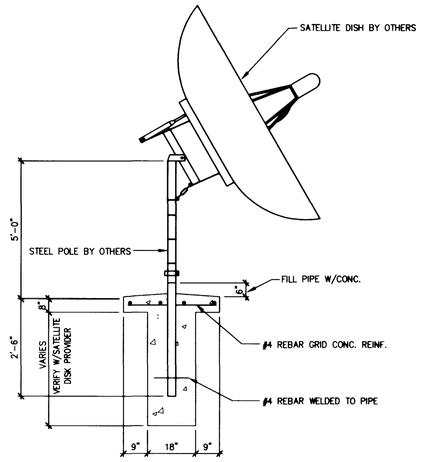

SATELLITE DISH DETAIL

NOT TO SCALE

NOTE:
DETAIL SHOWN FOR REFERENCE ONLY. CONSTRUCT PER ARCHITECT'S OR SATELLITE DISH PROVIDER'S SPECIFICATION.

NOTES:
1. PAD SURFACE SHOULD SLOPE AWAY FROM PIPE TO FACILITATE DRAINAGE.
2. FOOTING AND SATELLITE DISH PER BUILDING PLANS.

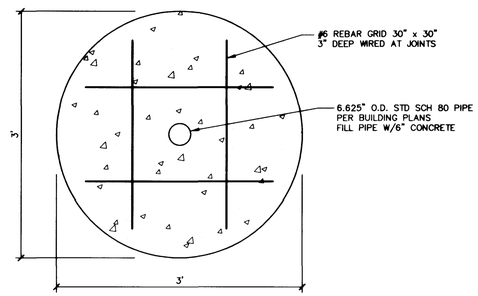

SATELLITE DISH PAD DETAIL

NOT TO SCALE

NOTE:
DETAIL SHOWN FOR REFERENCE ONLY. CONSTRUCT PER ARCHITECT'S OR SATELLITE DISH PROVIDER'S SPECIFICATION.

AVOID CUTTING UNDERGROUND UTILITY LINES. IT'S COSTLY.
Call before you OVERHEAD
1-702-593-6111
CLARK COUNTY DEPARTMENT OF SAFETY SERVICES DEPARTMENT

AVOID CUTTING UNDERGROUND UTILITY LINES. IT'S COSTLY.
Call before you Dig.
1-800-227-2600
UNDERGROUND SERVICE ALERT (USA)

(SF-TUDT.DWG)

REV | DATE | BY | REVISION

HOSPITALITY ASSOCIATES
3808 N. SULLIVAN RD. BLDG. 604
SPOKANE, WA. 99216
(509) 928-3706

EKN ENGINEERING
Engineers/Planners/Surveyors
206 East Warm Springs Road Suite 108
LAS VEGAS, NV. 89119 (702) 896-6604

SHEET: UTILITY and TRAFFIC DETAILS

TITLE: HAWTHORN SUITES LTD
-SAHARA AVE. and FORT APACHE ROAD-
CITY OF LAS VEGAS NEVADA

DRAWN BY: J.W. RIPLEY 2/1/99
DESIGNED BY: J.W. RIPLEY 2/1/99
CHECKED BY: D.E. PETERS 2/1/99
PROJECT NO: 99-503
SCALE: NOT TO SCALE

SEAL

SHEET C4.3
10 OF 10 SHEETS

DRAWING NO. 107-V3073

P:\Proj\99-503\dwg\SF-TUDT.dwg Thu Apr 15 17:49:37 1999 M.GRIMES

15250

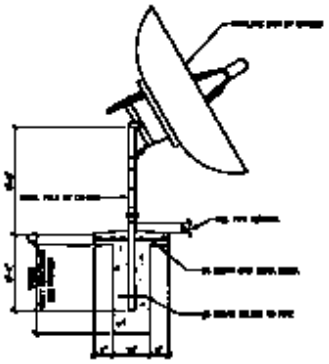

SATELLITE DISH DETAIL

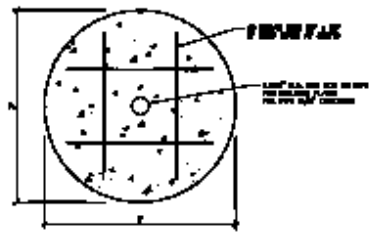

SATELLITE DISH PAD DETAIL

HOSPITALITY ASSOCIATES

EKN

HAWTHORN SUITES LTD

UTILITY and TRAFFIC DETAILS

Call before you OVERHEAD

Call before you Dig