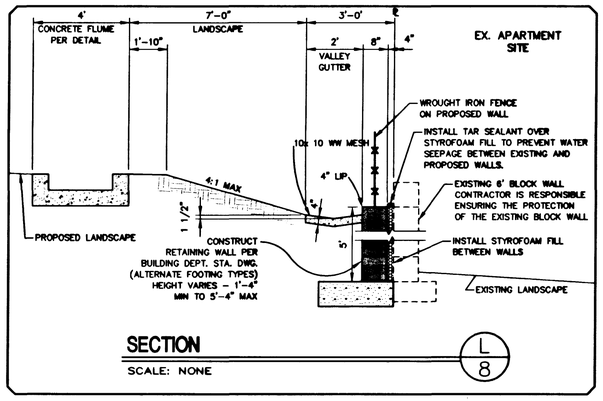

SECTION L/8
SCALE: NONE

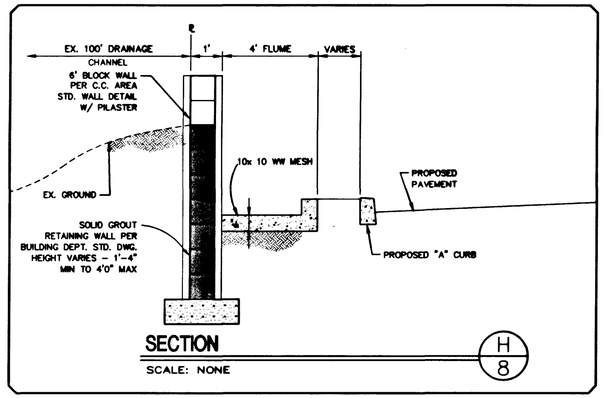

SECTION H/8
SCALE: NONE

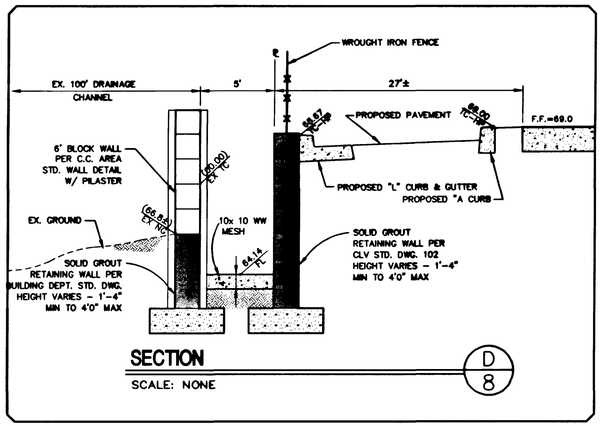

SECTION D/8
SCALE: NONE

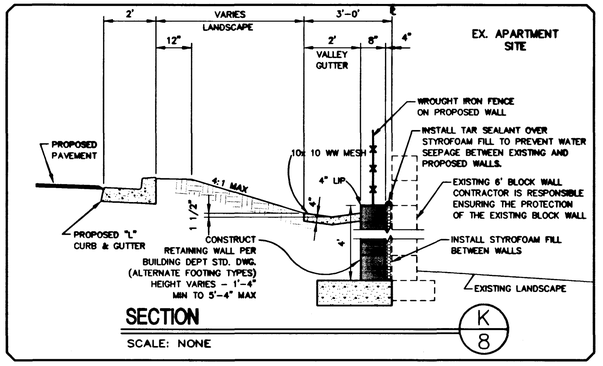

SECTION K/8
SCALE: NONE

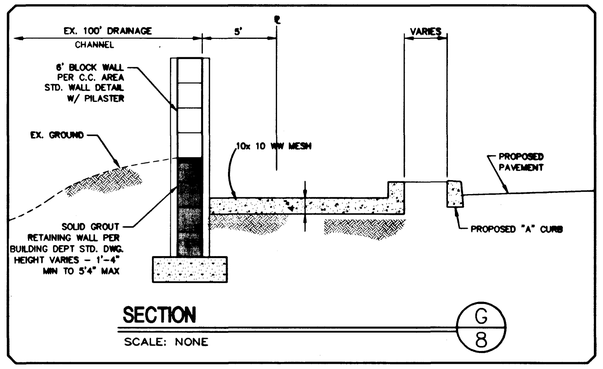

SECTION G/8
SCALE: NONE

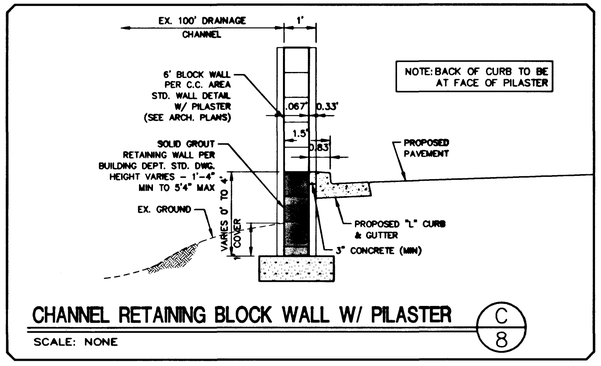

CHANNEL RETAINING BLOCK WALL W/ PILASTER C/8
SCALE: NONE

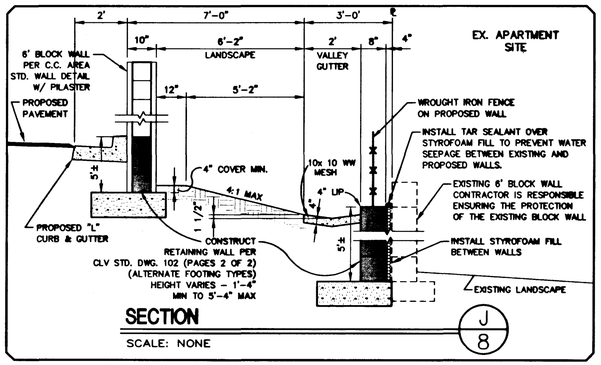

SECTION J/8
SCALE: NONE

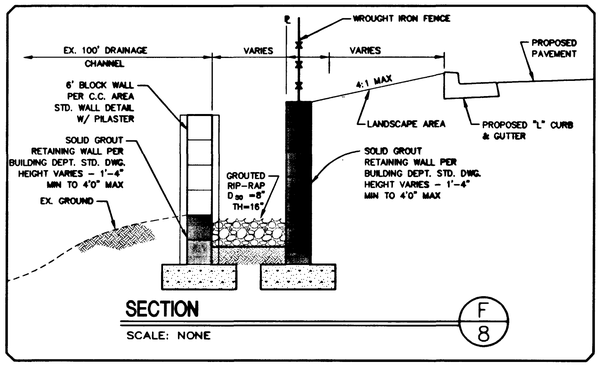

SECTION F/8
SCALE: NONE

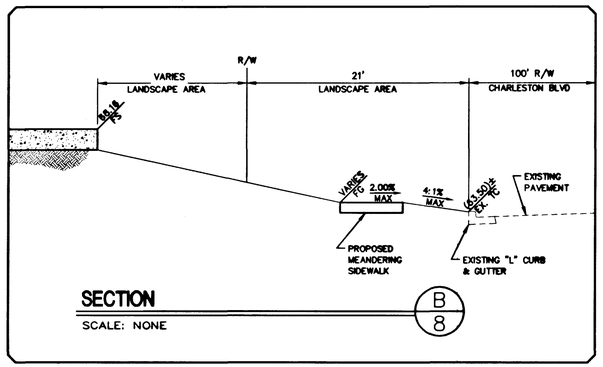

SECTION B/8
SCALE: NONE

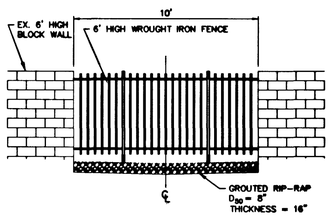

WROUGHT IRON FENCE DETAIL I/8
SCALE: NONE

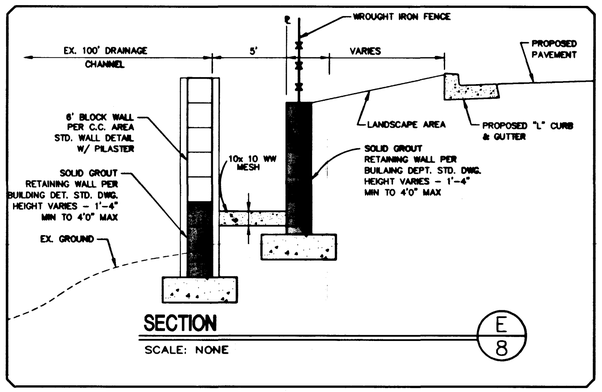

SECTION E/8
SCALE: NONE

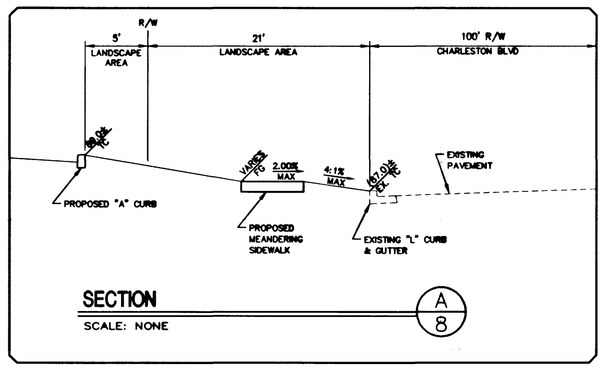

SECTION A/8
SCALE: NONE

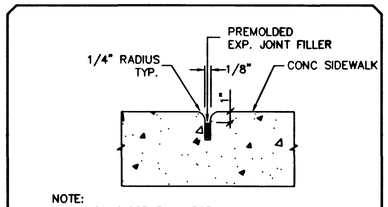

NOTE:
REFER TO FLOOR PLAN FOR JOINT LOCATIONS AND CONC. SLAB FINISH

TOOL JOINT
SCALE: NONE

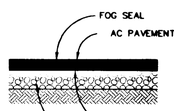

LIGHT DUTY PAVING SECTION = 2 1/2 INCHES AC OVER 4 INCHES TYPE II
HEAVY DUTY PAVING SECTION = 3 INCHES AC OVER 4 INCHES TYPE II

NOTE: CONTRACTOR TO VERIFY PAVEMENT SECTION WITH SOILS ENGINEER PRIOR TO CONSTRUCTION

TYPICAL PAVEMENT SECTION
SCALE: NONE

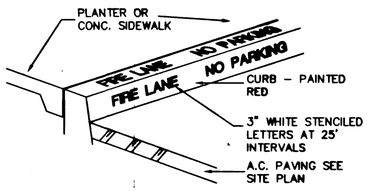

FIRE LANE CURB DETAIL
SCALE: NONE

NO.	DESCRIPTION	DATE	APP'D

PECCOLE NEVADA CORP.
851 SOUTH RAMPART, SUITE 100
LAS VEGAS, NV 89128
(702) 933-1111

PENTACORE
CIVIL ENGINEERING · LAND SURVEYING · PLANNING
CONSTRUCTION MANAGEMENT · ADA CONSULTING
6763 WEST CHARLESTON BOULEVARD
LAS VEGAS, NEVADA 89146 (702) 384-3115

GRADING SECTIONS

HUALAPAI COMMONS
PHASE II (HOME DEPOT)

DATE :	APRIL, '99
PM :	DPW
DRAWN BY :	
DESIGNED BY :	
CHECKED BY :	
ADA CHECKED :	
JOB NO. :	0145.0039
SCALE :	AS SHOWN

REGISTERED PROFESSIONAL ENGINEER
DENNIS P. WHITTEMORE
CIVIL
No. 11976
STATE OF NEVADA
5-25-99

SHEET 8 OF 11

C.L.V. DWG.#
107-V3086

Q:\0145\0039\DETAILS.DWG

16157

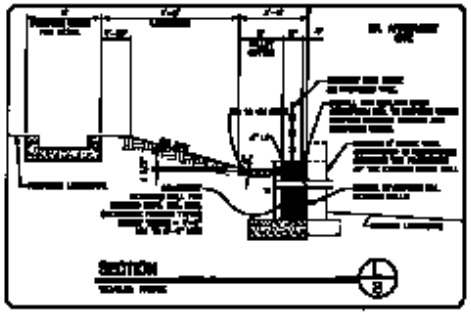

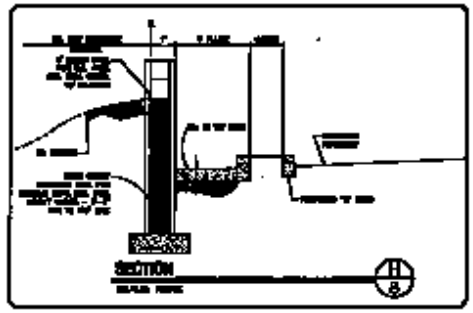

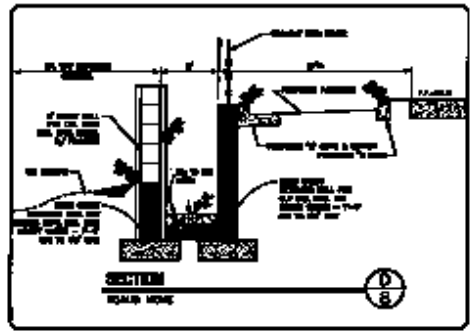

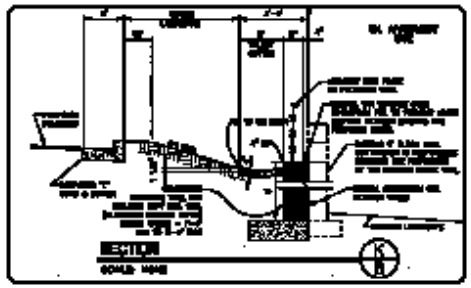

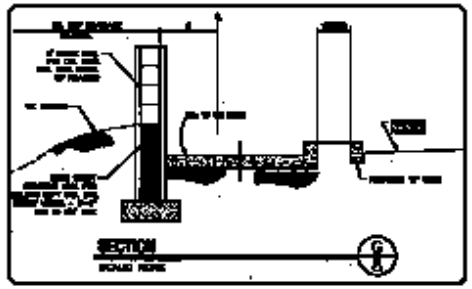

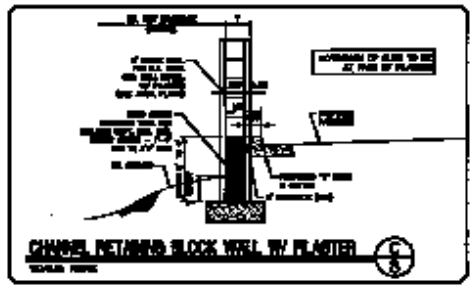

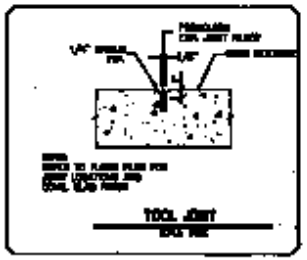

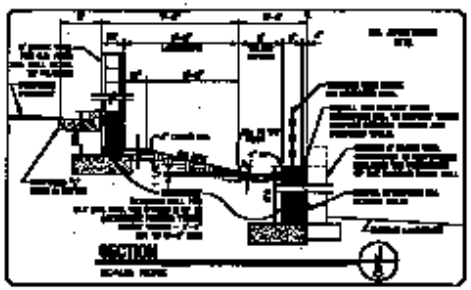

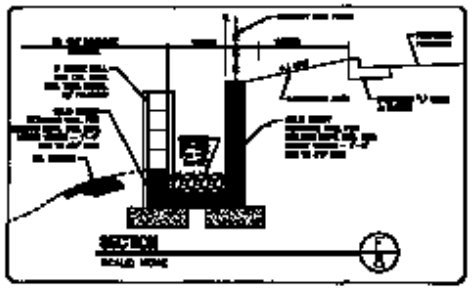

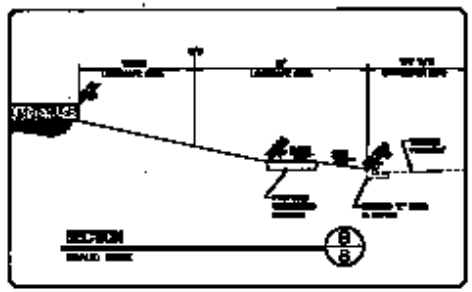

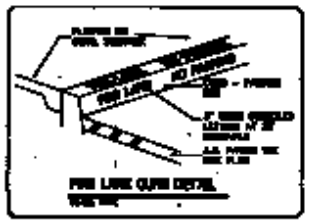

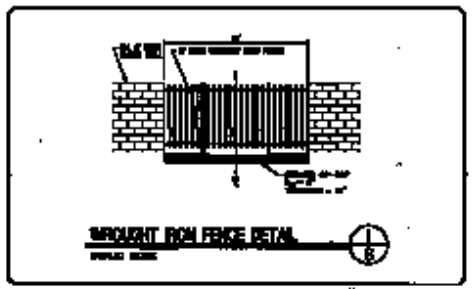

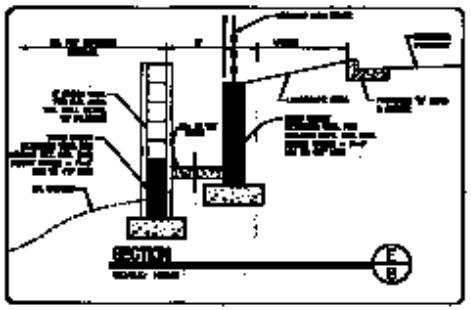

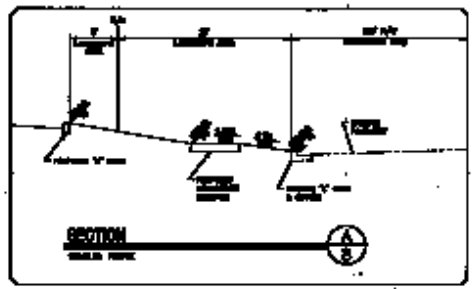

PRICOLE NEVADA CORP.

PINTACORE

DRAWING SECTIONS

MAULPAN (Commercial)
PHASE II (PARK DEPOT)

8

C.L.V. DWG.
A07-Vlong