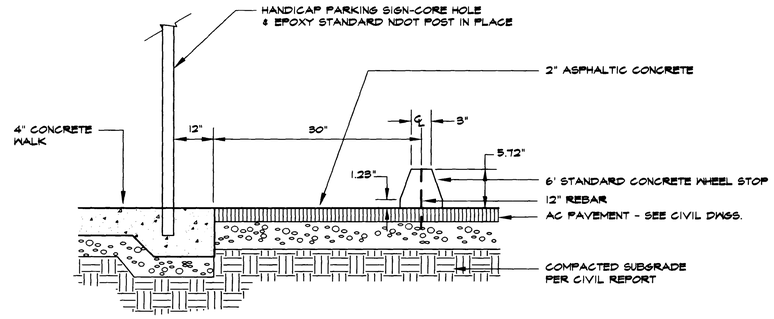

7 6' CONCRETE WHEEL STOP

NTS

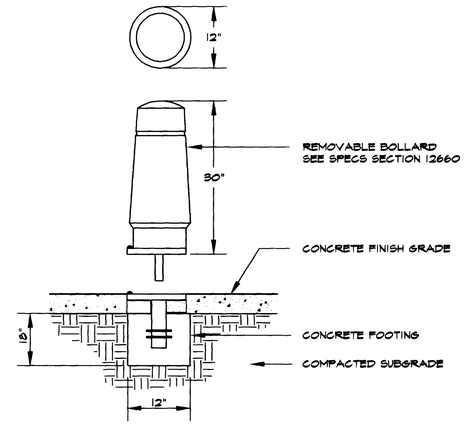

4 REMOVABLE BOLLARD

NTS

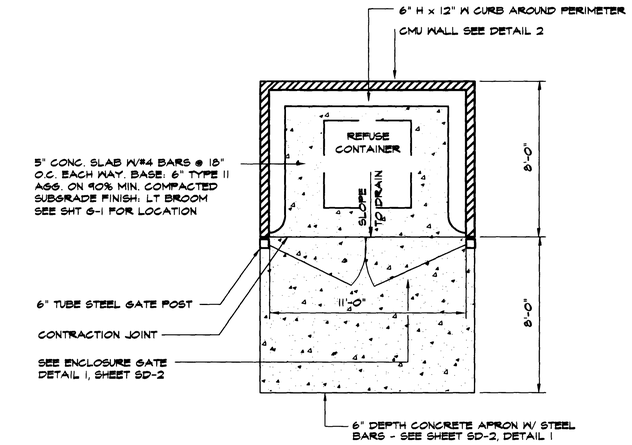

1 TRASH ENCLOSURE

NTS

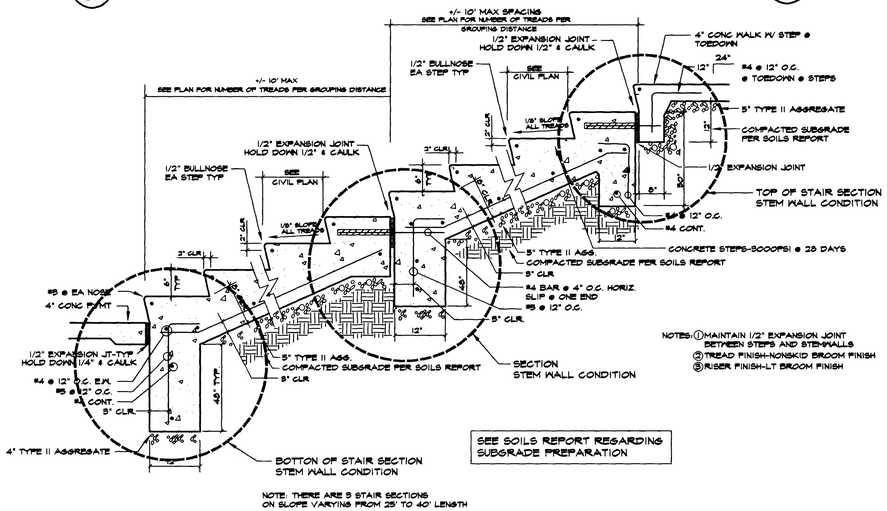

8 STEP DETAIL

NTS

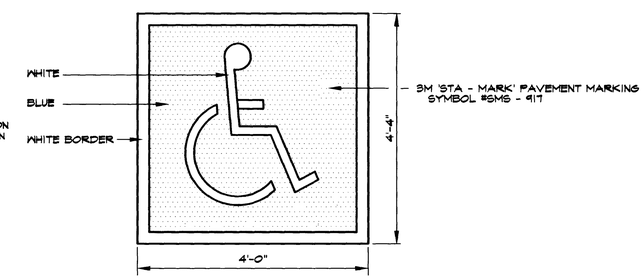

5 HANDICAP PAVEMENT MARKER

NTS

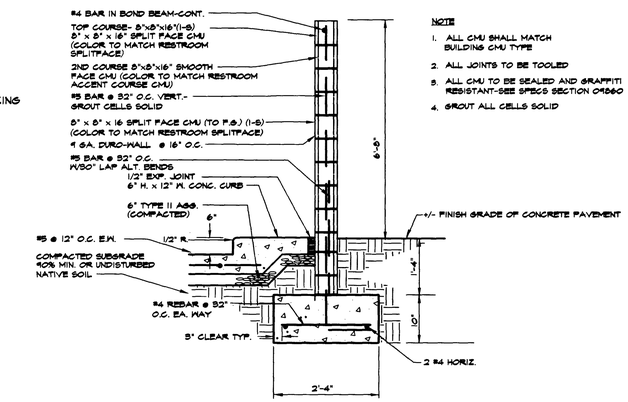

2 TRASH ENCLOSURE WALL SECTION

NTS

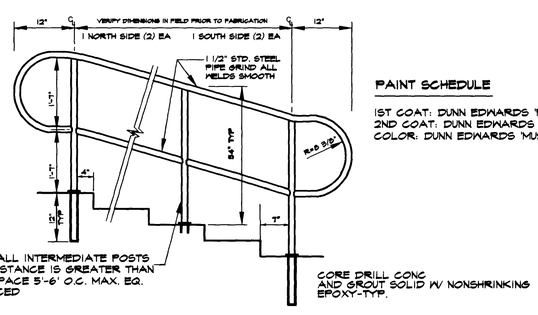

PAINT SCHEDULE

1ST COAT: DUNN EDWARDS 'PERMASHEEN' (W901)
2ND COAT: DUNN EDWARDS 'PERMASHEEN' (W901)
COLOR: DUNN EDWARDS 'MUSHROOM' #DE 1045 L1

1. ALL METALWORK SHALL BE PRIMED AND PAINTED
2. ALL HANDRAILS ARE TO BE LOCATED 34" ABOVE TREAD NOSE
3. EXTEND POST BEYOND LAST TREAD AS SHOWN PER ADA
4. TOP RAIL SHALL BE CONTINUOUS W/ SMOOTH ARC TRANSITIONS
5. GRIND ALL WELDS SMOOTH

9 HANDRAIL @ STEPS

NTS

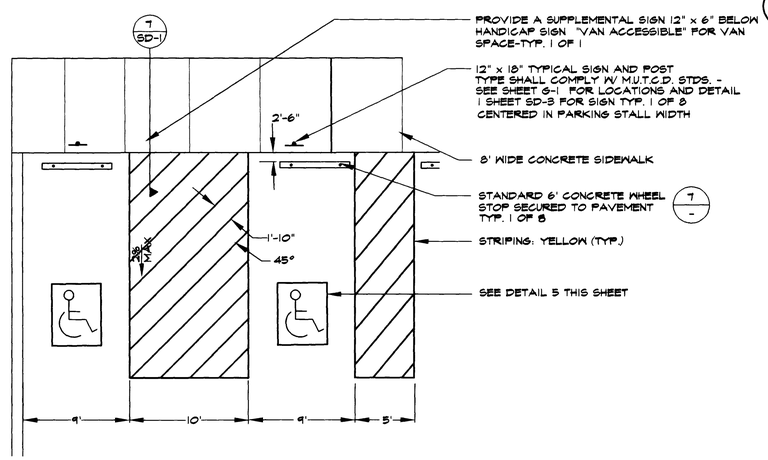

6 TYPICAL HANDICAP PARKING SPACE

NTS

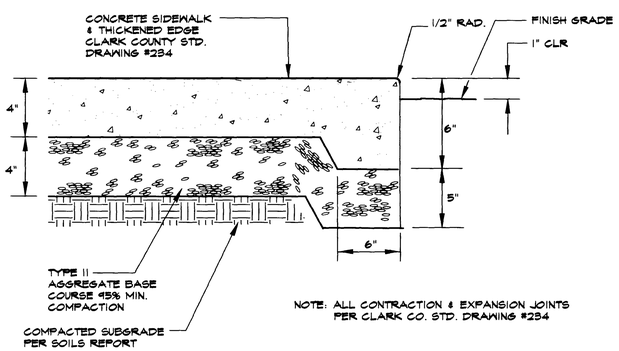

3 CONCRETE WALK

NTS

REVISIONS	DATE

DESIGN BY: CKB
DRAWN BY: RSL

SCALE (H): N.A. DATE: 7/1/97
SCALE (V): N.A. JOB No. 860096.00

CELLA BARR ASSOCIATES
Engineering Planning Surveying Landscape Architecture Hydrology
Las Vegas, Nevada 89119
Offices in Arizona, California and Nevada
(702) 895-7779
7711 E. Flamingo Road #103-B

CITY OF LAS VEGAS NEVADA

PROJECT: GOWAN SOCCER FIELD COMPLEX

DEPARTMENT OF PARKS & LEISURE ACTIVITIES

SHEET: SITE DETAILS

REGISTERED LANDSCAPE ARCHITECT CARY K. BAIRD 405 STATE OF NEVADA 7/7/97

DRAWING NO. SD-1 675-V31

25/57

V:\860096\6696S01 Sat Jun 28 17:31:25 1997 ROBERT LEE

12156

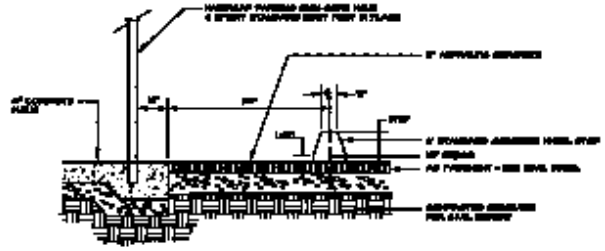

7 6' CONCRETE WHEEL STOP NTS

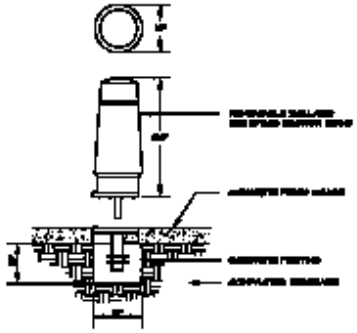

4 REMOVABLE BOLLARD NTS

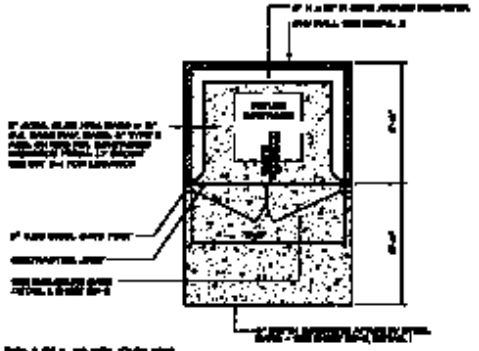

1 TRASH ENCLOSURE NTS

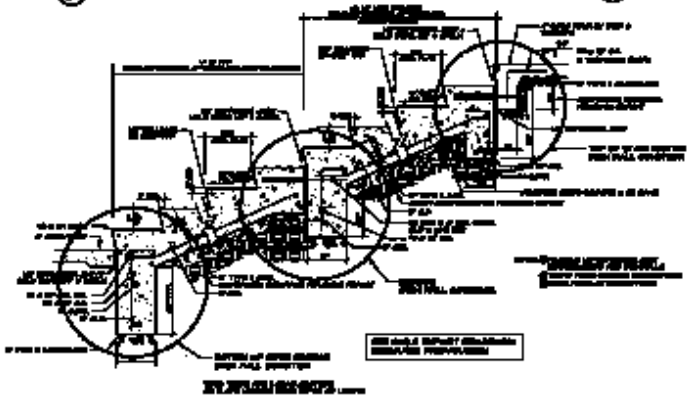

8 STEP DETAIL NTS

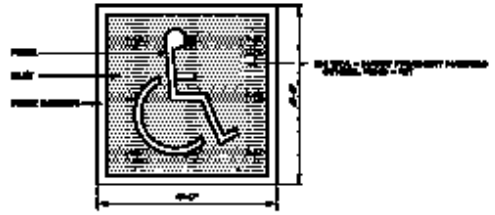

5 HANDICAP PAVEMENT MARKER NTS

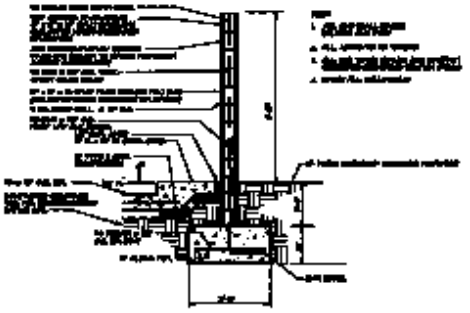

2 TRASH ENCLOSURE WALL SECTION NTS

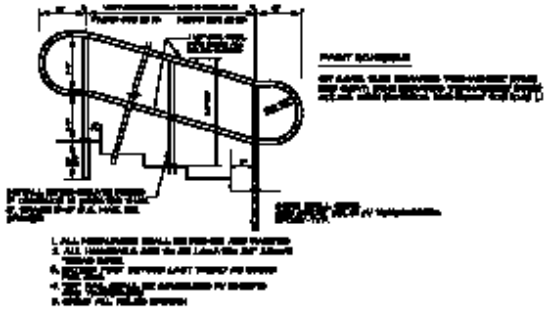

9 HANDRAIL @ STEPS NTS

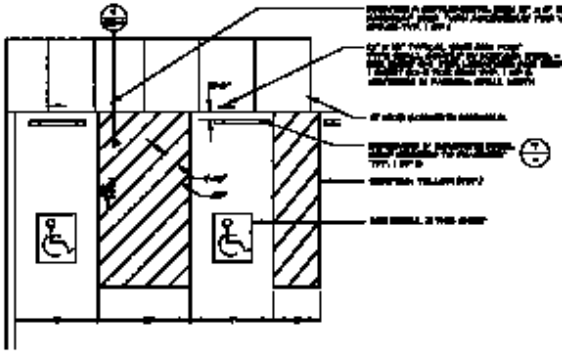

6 TYPICAL HANDICAP PARKING SPACE NTS

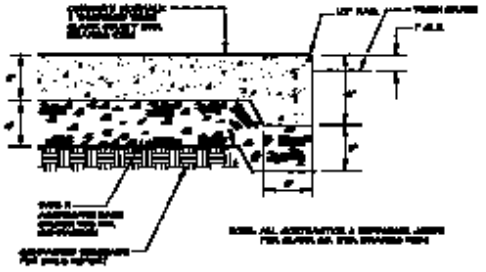

3 CONCRETE WALK NTS

DEPARTMENT OF PARKS & LEISURE ACTIVITIES

GOWAN SOCCER FIELD COMPLEX

SITE DETAILS

CELLA BARR ASSOCIATES