8-6-29

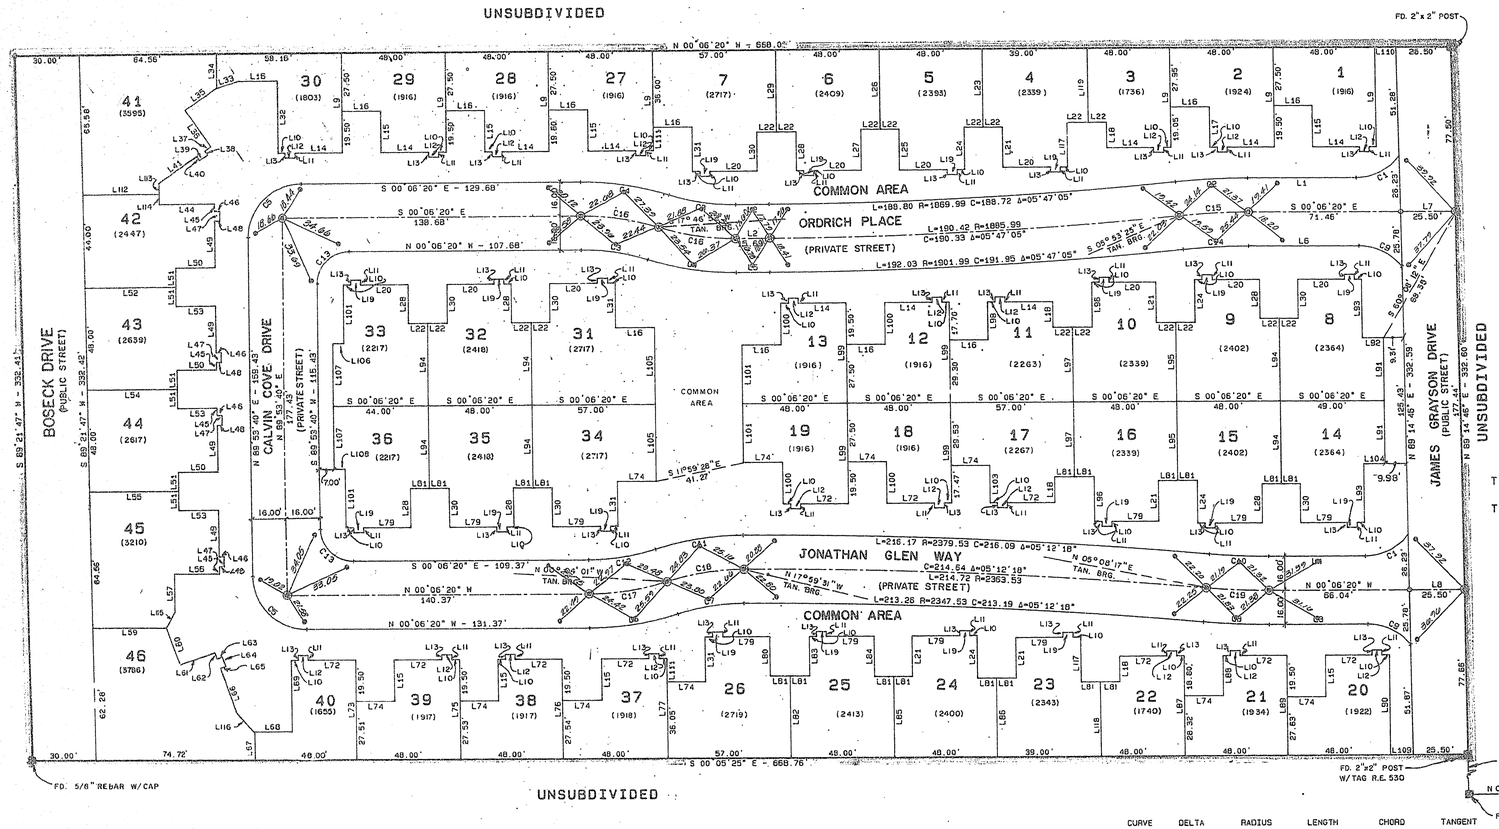

LEGEND

- ◎ MONUMENTS TO BE SET
- ○ COMPUTED POINT
- ▨ MONUMENTS FOUND AS NOTED
- 29 LOT NUMBER
- (1917) LOT AREA IN SQUARE FEET
- • REF. MARKER BRASS CAP

TOTAL AREA = 5.102 ACRES

TOTAL NUMBER OF LOTS = 46

LINE	BEARING	DISTANCE
L1	S 00°06'20" E	50.99'
L2	S 00°06'20" E	15.69'
L3	N 00°06'20" W	46.50'
L4	S 00°06'20" E	45.57'
L5	N 00°06'20" W	15.69'
L6	N 00°06'20" W	51.92'
L7	S 00°06'20" E	25.50'
L8	N 00°06'20" W	25.50'
L9	N 89°53'40" E	47.00'
L10	S 00°06'20" E	3.44'
L11	N 89°53'40" E	2.29'
L12	S 00°06'20" E	4.58'
L13	S 89°53'40" W	2.29'
L14	S 00°06'20" E	21.98'
L15	S 89°53'40" W	19.50'
L16	S 00°06'20" E	18.00'
L17	S 89°53'40" W	19.05'
L18	S 89°53'40" W	12.00'
L19	S 00°06'20" E	4.67'
L20	S 00°06'20" E	21.90'
L21	S 89°53'40" W	19.00'
L22	S 00°06'20" E	9.00'
L23	N 89°53'40" E	37.00'
L24	N 89°53'40" E	20.00'
L25	S 89°53'40" W	19.27'
L26	N 89°53'40" E	37.73'
L27	N 89°53'40" E	19.27'
L28	S 89°53'40" W	18.29'
L29	N 89°53'40" E	38.71'
L30	N 89°53'40" E	18.29'
L31	S 89°53'40" W	21.00'
L32	S 89°53'40" W	34.00'
L33	S 17°17'27" E	10.64'
L34	N 89°53'40" E	16.14'
L35	S 34°28'34" E	18.00'
L36	N 55°31'26" E	21.00'
L37	S 34°28'34" E	3.44'
L38	N 55°31'26" E	2.29'
L39	S 34°28'34" E	4.67'
L40	S 55°31'26" W	2.29'
L41	S 34°28'34" E	21.90'
L42	N 00°06'20" W	36.24'
L43	N 89°53'40" E	
L44	N 00°06'20" W	26.13'
L45	N 89°53'40" E	3.44'
L46	N 00°06'20" W	2.29'
L47	N 89°53'40" E	4.67'
L48	S 00°06'20" E	2.29'
L49	N 89°53'40" E	21.90'
L50	S 00°06'20" E	18.50'
L51	N 89°53'40" E	9.00'
L52	N 00°06'20" W	43.41'
L53	N 00°06'20" W	18.50'
L54	N 00°06'20" W	42.96'
L55	N 00°06'20" W	42.52'
L56	S 00°06'20" E	21.00'
L57	N 89°53'40" E	18.00'
L58	N 80°47'26" E	5.70'
L59	N 00°06'20" W	34.66'
L60	N 71°22'48" E	18.00'
L61	N 18°37'12" W	18.00'
L62	N 71°22'48" E	3.44'
L63	N 18°37'12" W	2.29'
L64	N 71°22'48" E	4.67'
L65	S 18°37'12" E	2.29'
L66	N 71°22'48" E	21.90'
L67	S 89°53'40" W	13.00'
L68	N 00°06'20" W	18.00'
L69	S 89°53'40" W	34.00'
L70	N 00°06'20" W	3.44'
L71	N 00°06'20" W	4.58'
L72	N 00°06'20" W	21.98'
L73	N 89°53'40" E	47.01'
L74	N 00°06'20" W	18.00'
L75	N 89°53'40" E	47.03'
L76	N 89°53'40" E	47.04'
L77	N 89°53'40" E	47.05'
L78	N 00°06'20" W	4.67'
L79	N 00°06'20" W	21.90'
L80	N 89°53'40" E	18.49'
L81	N 00°06'20" W	9.00'
L82	S 89°53'40" W	38.57'
L83	S 89°53'40" W	18.49'
L84	N 89°53'40" E	19.00'
L85	S 89°53'40" W	39.08'
L86	S 89°53'40" W	37.09'
L87	N 89°53'35" E	47.12'
L88	S 89°53'40" W	18.80'
L89	N 89°53'40" E	47.13'
L90	N 89°53'40" E	47.14'
L91	S 89°53'40" W	29.50'
L92	S 00°06'20" E	10.00'
L93	S 89°53'40" W	27.50'
L94	S 89°53'40" W	38.71'
L95	S 89°53'40" W	37.00'
L96	N 89°53'40" E	21.00'
L97	S 89°53'40" W	35.00'
L98	N 89°53'40" E	17.70'
L99	S 89°53'40" W	47.00'
L100	N 89°53'40" E	19.50'
L101	N 89°53'40" E	27.50'
L102	N 00°00'00" E	0.00'
L103	N 89°53'40" E	17.47'
L104	N 00°06'20" W	10.00'
L105	S 89°53'40" W	35.00'
L106	S 00°06'20" E	5.00'
L107	N 89°53'40" E	29.50'
L108	N 00°06'20" W	5.00'
L109	S 00°05'25" E	10.53'
L110	N 00°06'20" W	9.85'
L111	S 89°53'40" W	11.00'
L112	N 00°06'20" W	36.19'
L113	S 89°53'40" W	5.00'
L114	S 89°53'40" W	5.00'
L115	N 59°01'04" W	8.93'
L116	N 49°19'19" E	12.50'
L117	S 89°53'40" W	21.00'
L118	S 89°53'40" W	35.11'
L119	S 89°53'40" W	35.00'

CURVE	DELTA	RADIUS	LENGTH	CHORD	TANGENT
C1	53°46'42"	25.00'	23.47'	22.61'	12.69'
C2	05°47'05"	332.00'	33.52'	33.51'	16.77'
C3	17°53'12"	100.00'	31.22'	31.09'	15.74'
C4	17°53'12"	132.00'	41.21'	41.04'	20.77'
C5	90°00'00"	25.00'	39.27'	35.36'	25.00'
C6	17°53'10"	132.00'	41.21'	41.04'	20.77'
C7	17°55'29"	100.00'	31.28'	31.16'	15.77'
C8	05°14'37"	332.00'	30.38'	30.37'	15.20'
C9	52°28'54"	25.00'	22.90'	22.11'	12.32'
C10	05°14'37"	300.00'	27.46'	27.45'	13.74'
C11	17°55'29"	132.00'	41.30'	41.13'	20.82'
C12	17°53'10"	100.00'	31.22'	31.09'	15.74'
C13	90°00'00"	15.00'	23.56'	21.21'	15.00'
C14	06°47'05"	300.00'	30.29'	30.28'	15.16'
C15	06°47'05"	316.00'	31.90'	31.89'	15.97'
C16	17°53'12"	116.00'	36.21'	36.07'	18.26'
C17	17°53'10"	116.00'	36.21'	36.07'	18.25'
C18	17°55'29"	116.00'	36.29'	36.14'	18.29'
C19	05°14'37"	316.00'	28.92'	28.91'	14.47'

SURVEYOR'S CERTIFICATE

I, JAMES A. DALE, A PROFESSIONAL LAND SURVEYOR IN THE STATE OF NEVADA, DO HEREBY CERTIFY THAT THE MONUMENTS HAVE BEEN SET AND THE TIE DISTANCE ESTABLISHED AS SHOWN HEREON. THIS SURVEY WAS COMPLETED ON MARCH 15, 1990.

JAMES A. DALE
PLS #7740

PROFESSIONAL LAND SURVEYOR — JAMES A. DALE — No. 7740 — STATE OF NEVADA

3-20-90

COUNTY RECORDER'S NOTE

ANY SUBSEQUENT CHANGES TO THIS MAP SHOULD BE EXAMINED AND MAY BE DETERMINED BY REFERENCE TO THE COUNTY RECORDER'S CUMULATIVE MAP INDEX. (PER NRS 278.5695)

TIE MAP

JONATHAN GLEN

(A RESIDENTIAL SUBDIVISION)

SITUATED IN THE SOUTHWEST 1/4 OF SECTION 33
T. 20 S., R. 60 E., M.D.M.
LAS VEGAS, CLARK COUNTY, NEVADA

SUMMIT ENGINEERING CORPORATION
CONSULTING ENGINEERS AND SURVEYORS
[illegible] EAST HEMO AVENUE, SUITE [illegible]
LAS VEGAS, NEVADA 89119 (702) [illegible]

SHEET 1 OF 1

058-4040