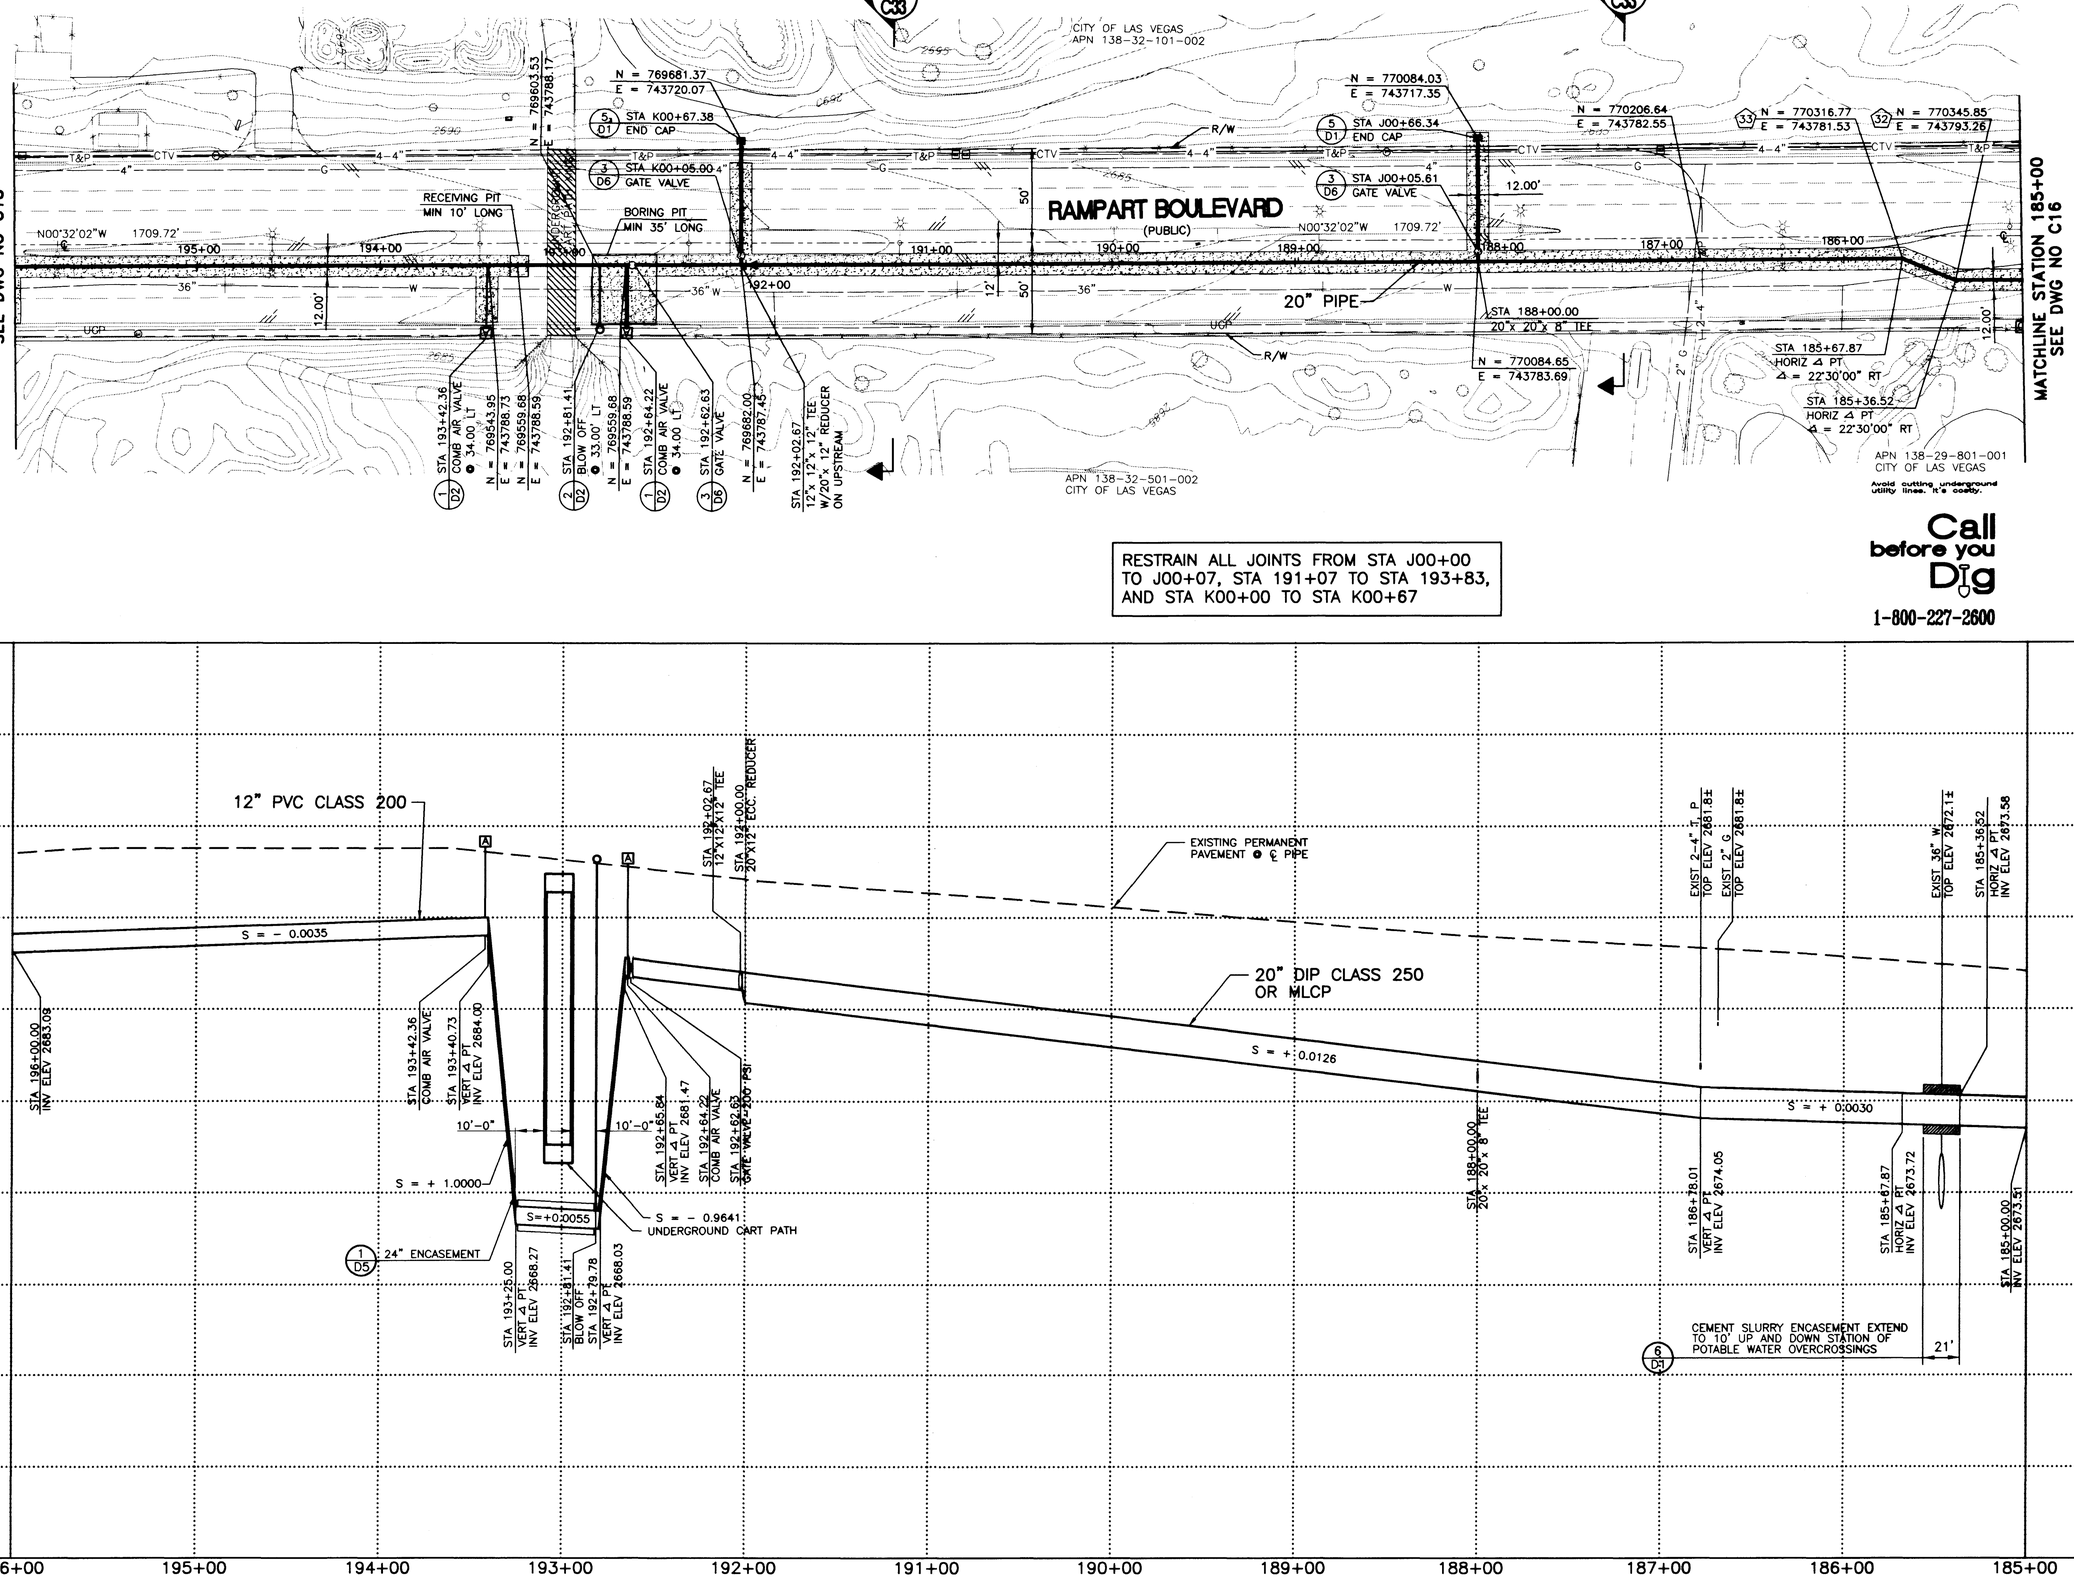

LAS VEGAS VALLEY WATER DISTRICT

GREELEY AND HANSEN
ENGINEERS
4625 SOUTH POLARIS AVENUE, SUITE 210
LAS VEGAS, NEVADA 89103

VERIFY SCALE
1/2 0 1/2 1
BAR REPRESENTS ONE AND ONE-HALF INCHES ON ORIGINAL.

RECYCLED WATER DISTRIBUTION SYSTEM - RAMPART BLVD PIPELINE

RECYCLE PIPELINE - PLAN AND PROFILE STA 185+00 TO STA 196+00

SCALE HORIZ. 1" = 40' VERT. SCALE 1" = 4'

894C17.DWG Plot ● 08/12/98 16:53

DRAWN BY: M. LEE	1/19/98	
CHECKED BY: M. PETERSON	6/10/98	
RECOMMENDED BY: RAM G. JANGA	12702 R.P.E. NO.	9/24/98 DATE
ACCEPTED BY: ANDREW W. RICHARDSON	8573 R.P.E. NO.	9/24/98 DATE

REGISTERED PROFESSIONAL ENGINEER ANDREW W. RICHARDSON No. 08573 CIVIL STATE OF NEVADA

CONTRACT NUMBER
894

DRAWING NUMBER C17
SHEET 25 OF 51

FILE: 894C17 1:0 08/12/98 16:53 GH-B

11498

565-308

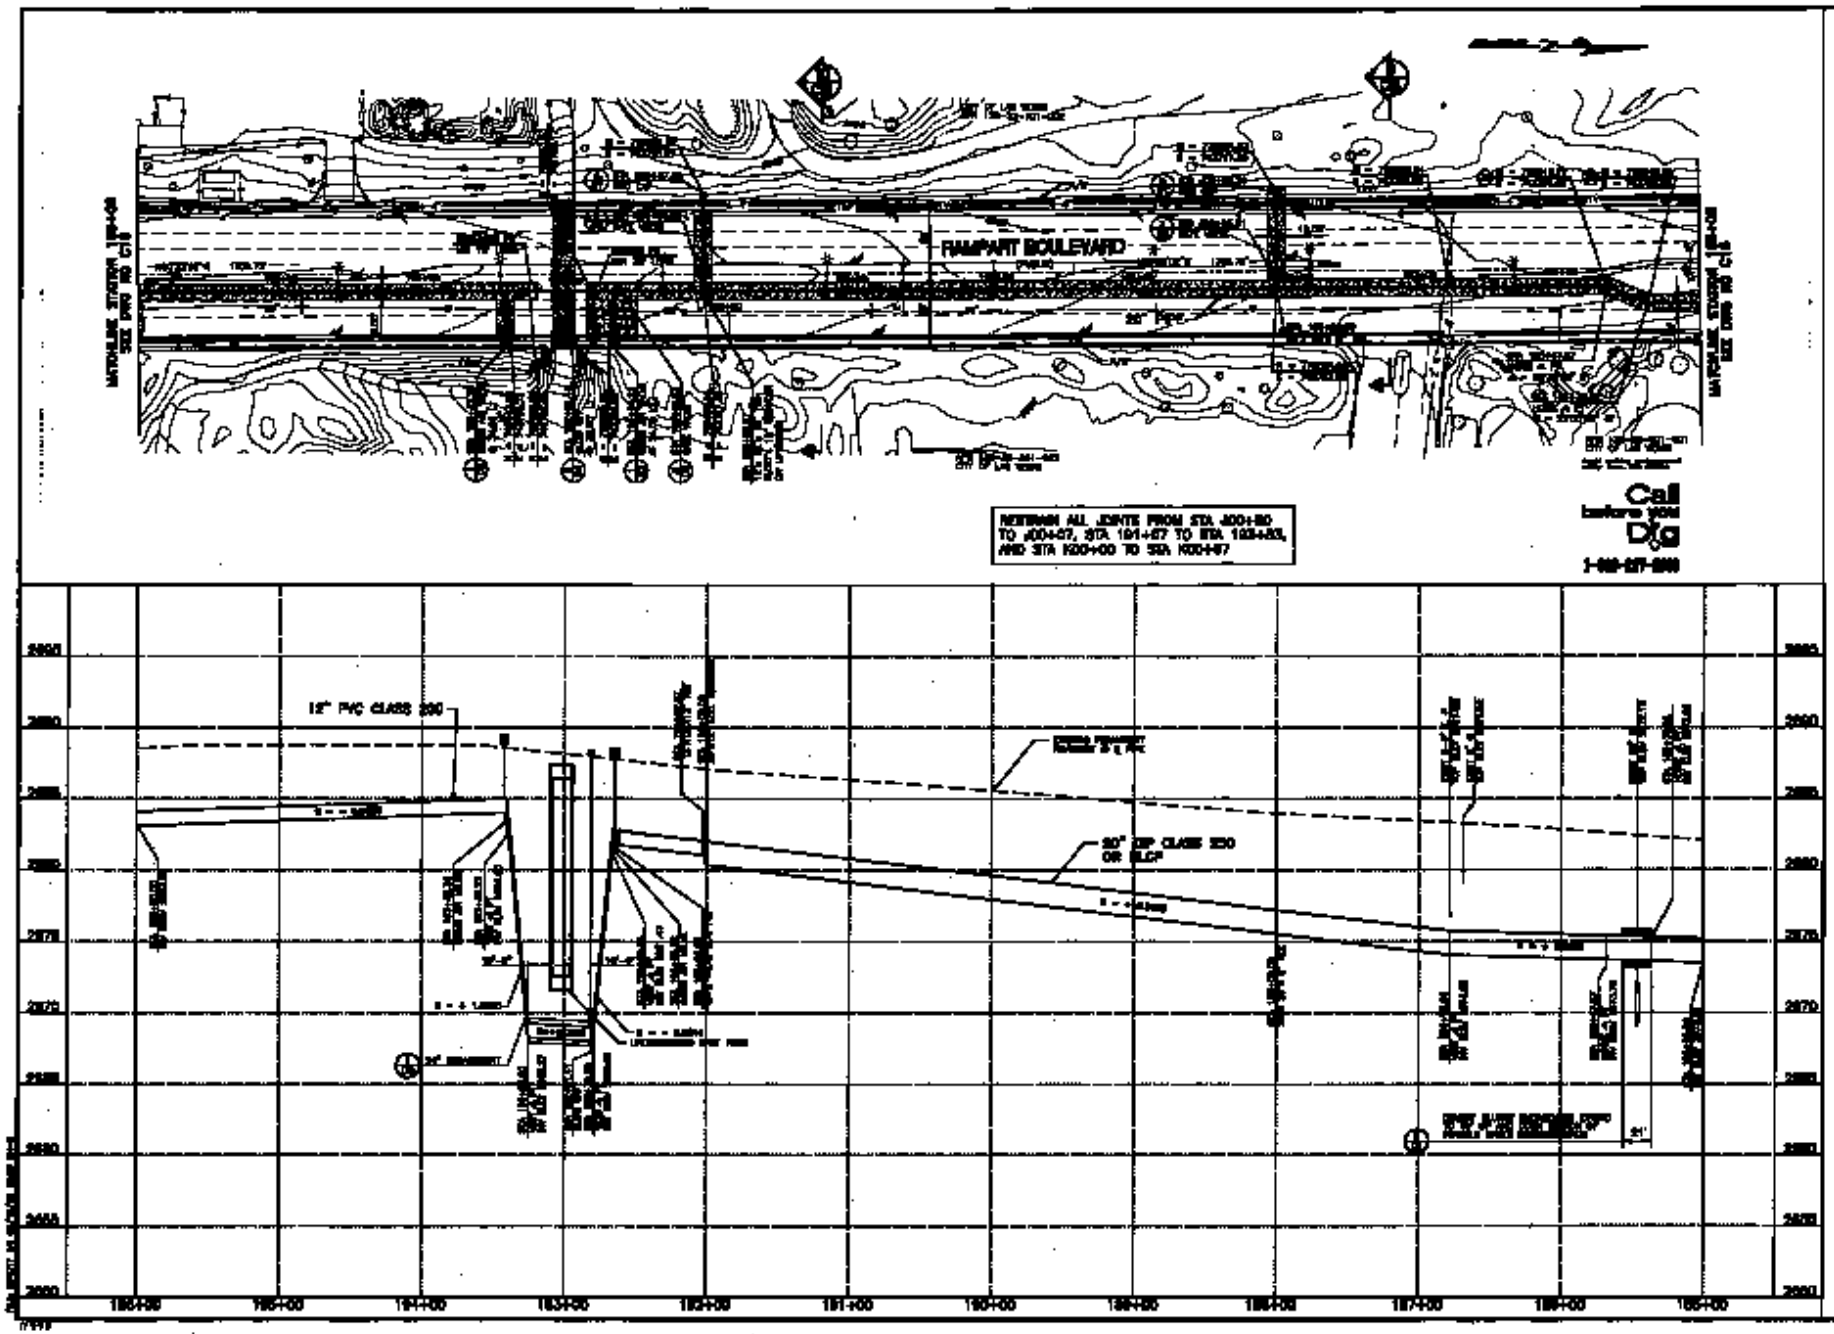
RAMPART BOULEVARD
Call before you Dig
LAS VEGAS VALLEY WATER DISTRICT
GREELEY AND HANSEN ENGINEERS
LAS VEGAS, NEVADA 89103
VERIFY SCALE
894