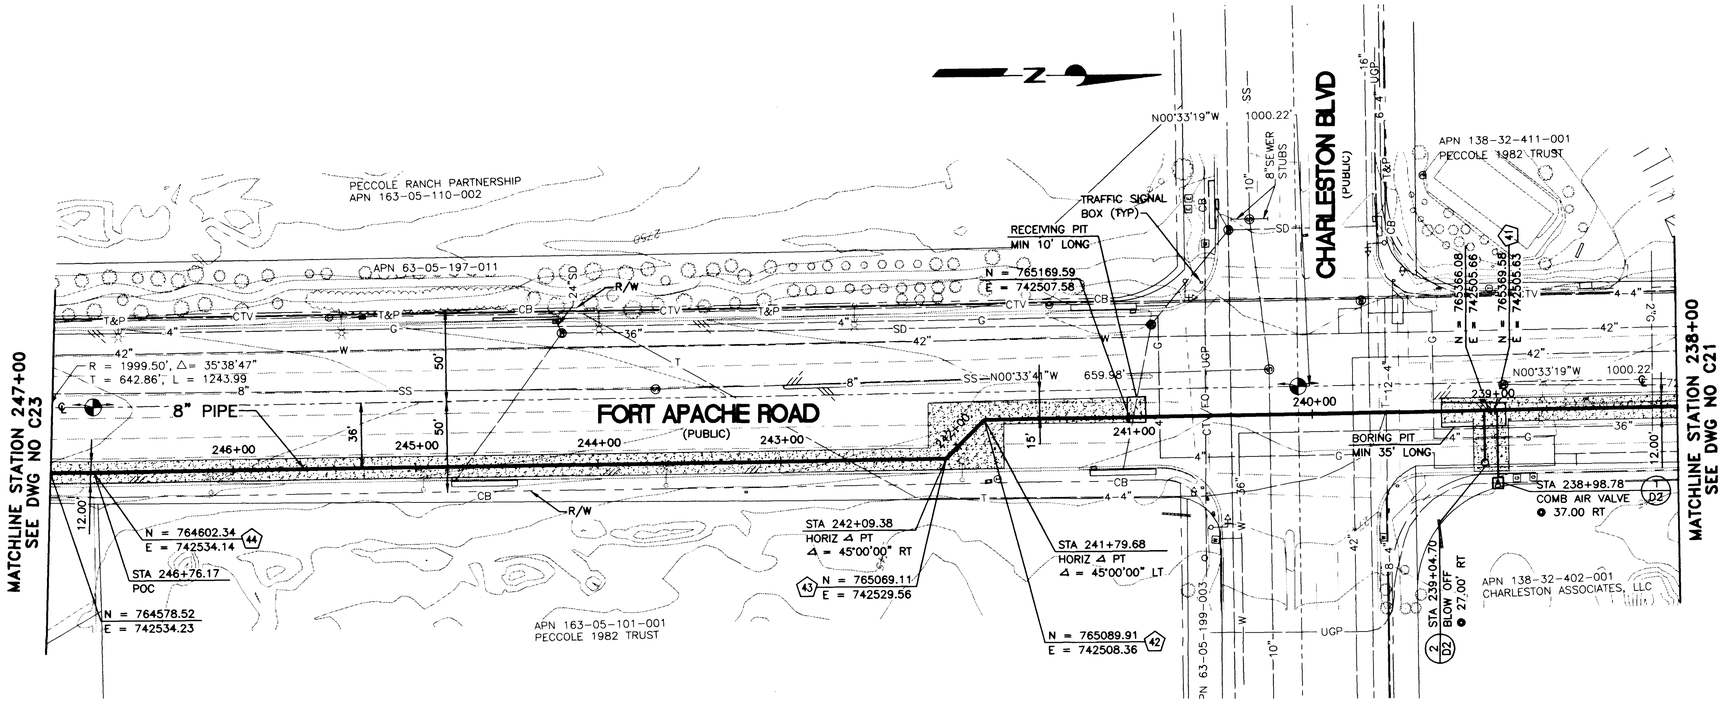

Avoid cutting underground utility lines. It's costly.

Call before you Dig

1-800-227-2600

CONTRACTOR MUST BORE AND JACK CASING UNDER CHARLESTON BLVD. ALL WORK MUST COMPLY WITH NDOT PERMIT REQUIREMENTS

SIGNALIZED INTERSECTIONS (TURN SIGNALS) TO REMAIN OPERATIONAL THROUGH ALL PHASES OF CONSTRUCTION

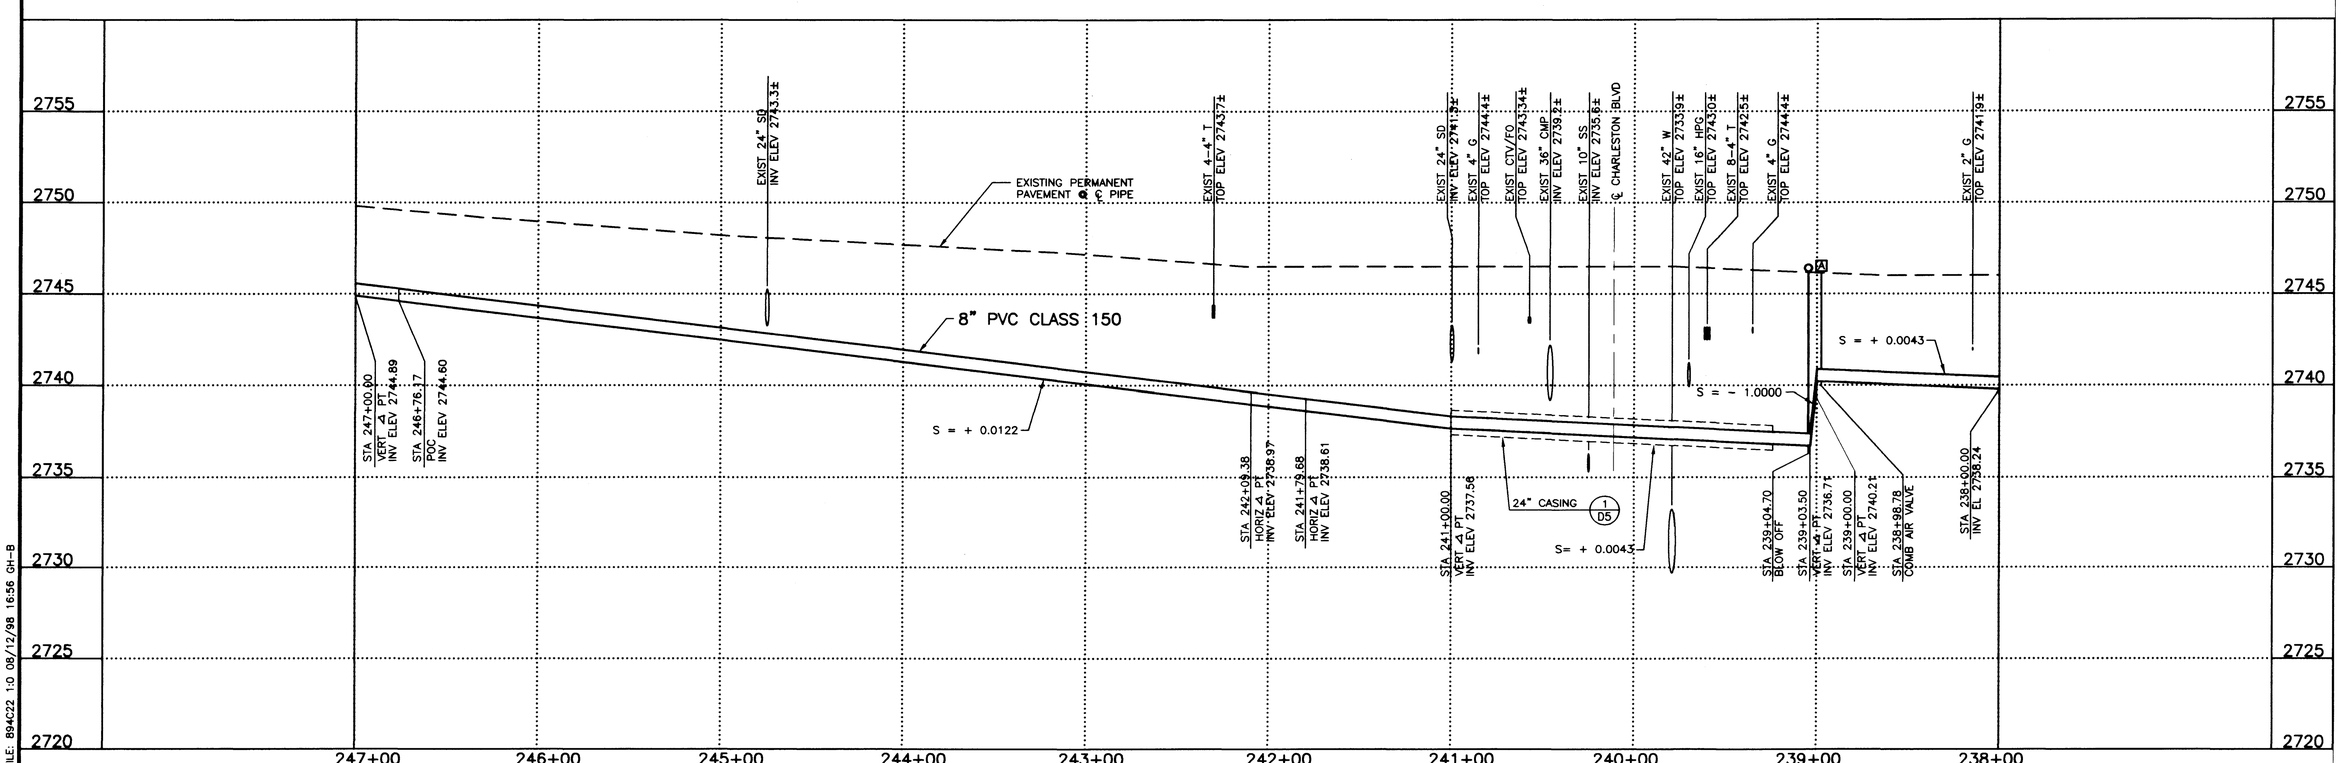

FILE: 894C22 1:0 08/12/98 16:56 GH-B

11503

565-308

LAS VEGAS VALLEY WATER DISTRICT

GREELEY AND HANSEN
ENGINEERS
4625 SOUTH POLARIS AVENUE, SUITE 210
LAS VEGAS, NEVADA 89103

VERIFY SCALE
1/2 0 1/2 1
BAR REPRESENTS ONE AND ONE-HALF INCHES ON ORIGINAL

RECYCLED WATER DISTRIBUTION SYSTEM - RAMPART BLVD PIPELINE

RECYCLED PIPELINE - PLAN AND PROFILE STA 238+00 TO STA 247+00

SCALE
HORIZ. 1" = 40'
VERT. 1" = 4'

894C22.DWG Plot @ 08/12/98 16:56

DRAWN BY: K. KLEE 1/19/98
CHECKED BY: M. PETERSON 6/10/98
RECOMMENDED BY: RAM G. JANDA 12702 R.P.E. NO. 8/24/98 DATE
ACCEPTED BY: ANDREW W. RICHARDSON 8573 R.P.E. NO. 9/11/98 DATE

REGISTERED PROFESSIONAL ENGINEER - STATE OF NEVADA
ANDREW W. RICHARDSON
CIVIL
No. 08573

CONTRACT NUMBER
894

DRAWING NUMBER C22
SHEET 30 OF 51

 

CONTRACTOR MUST WORK AND JACK CASING UNDER CHARLESTON BLVD. ALL WORK MUST COMPLY WITH NDOT PERMIT REQUIREMENTS

SIGNALIZED INTERSECTIONS (TURN SIGNALS) TO REMAIN OPERATIONAL THROUGH ALL PHASES OF CONSTRUCTION

Call before you Dig

 

LAS VEGAS VALLEY WATER DISTRICT

LAS VEGAS, NEVADA 89103

VERT. SCALE



CONTRACT NUMBER
894

548-304