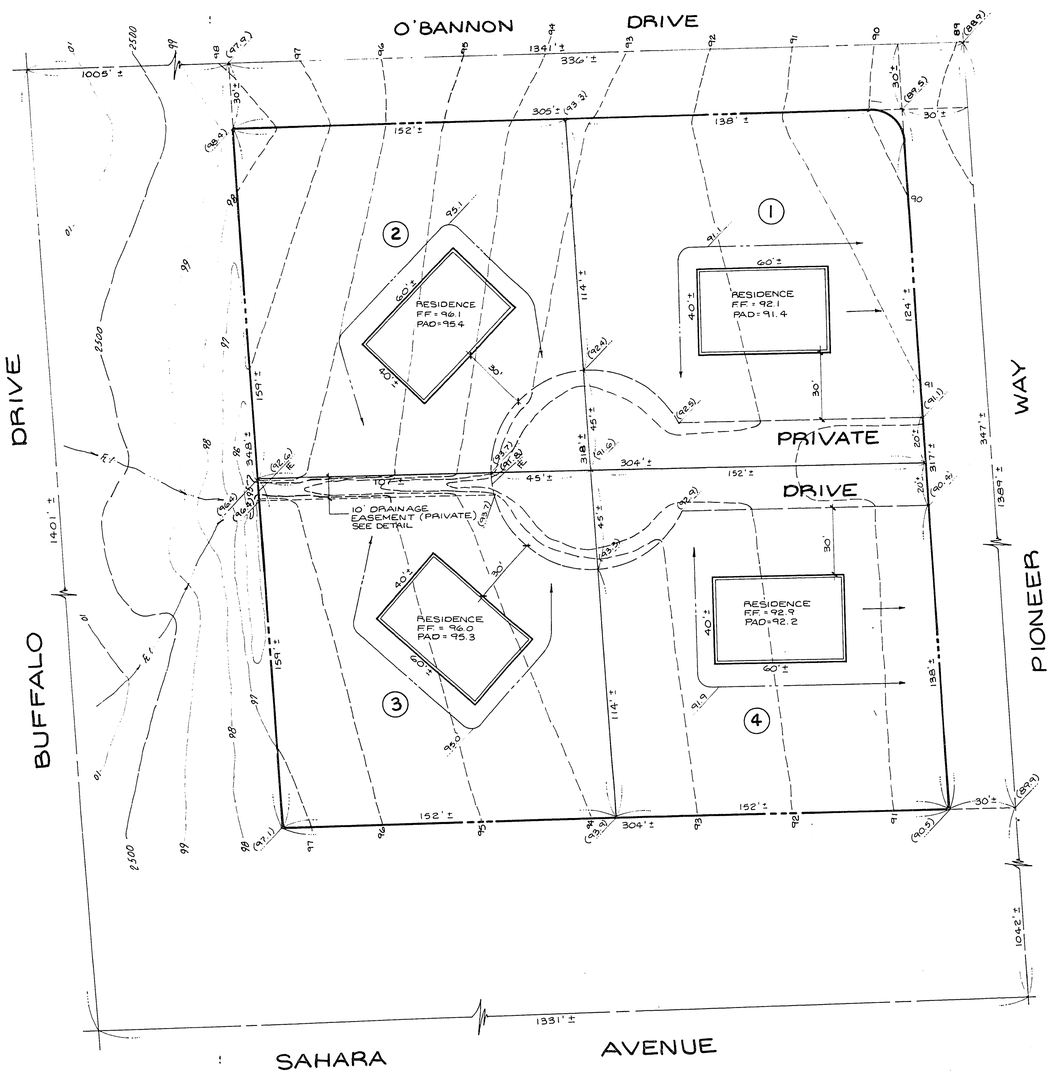

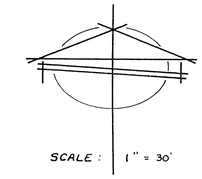

LEGEND

- (000) EXISTING ELEVATION
- 000 FINISH DESIGN ELEVATION
- DRAINAGE SWALE
- PROPERTY LINE
- LOT LINE
- STREET CENTERLINE
- CONTOUR LINE

BENCH MARK

C1003104 - CITY OF LAS VEGAS BRASS CAP AT THE CENTERLINE INTERSECTION OF SAHARA AND TENAYA - 1/4 SECTION CORNER.

ELEV. = 2451.33 C.C.E.D. DATUM.

DATE NO	REVISIONS	APP'D

PREPARED FOR:
CARMEN J. ROSE,
JOSEPH ROSE
& VERONICA ROSE

BAUGHMAN & TURNER
CIVIL ENGINEERS MINING ENGINEERS
LAND SURVEYORS
2325 WEST CHARLESTON BOULEVARD
LAS VEGAS, NEVADA 89102
702 870-8271

DATE JUNE, 1987
DESIGN
DRAWN P.A.J.
CHECK C.E.C.
SCALE 1" = 30'

GRADING PLAN

LOT 1,2,3 & 4 OF PARCEL MAP FILE PAGE IN
SECTION 3, TOWNSHIP 21 SOUTH, RANGE 60 EAST, M.D.B.&M.
CITY OF LAS VEGAS CLARK COUNTY NEVADA

SHEET 1 OF 1
PROJ. NO

5-3-914107-V1507