Book No. 90 0130

LEWIS HOMES – RAINBOW VISTA NO. 11

BEING A SUBDIVISION OF A PORTION OF THE NORTH HALF (N 1/2) OF SECTION 26,
TOWNSHIP 20 SOUTH, RANGE 60 EAST, M.D.M.,
CITY OF LAS VEGAS, COUNTY OF CLARK, NEVADA

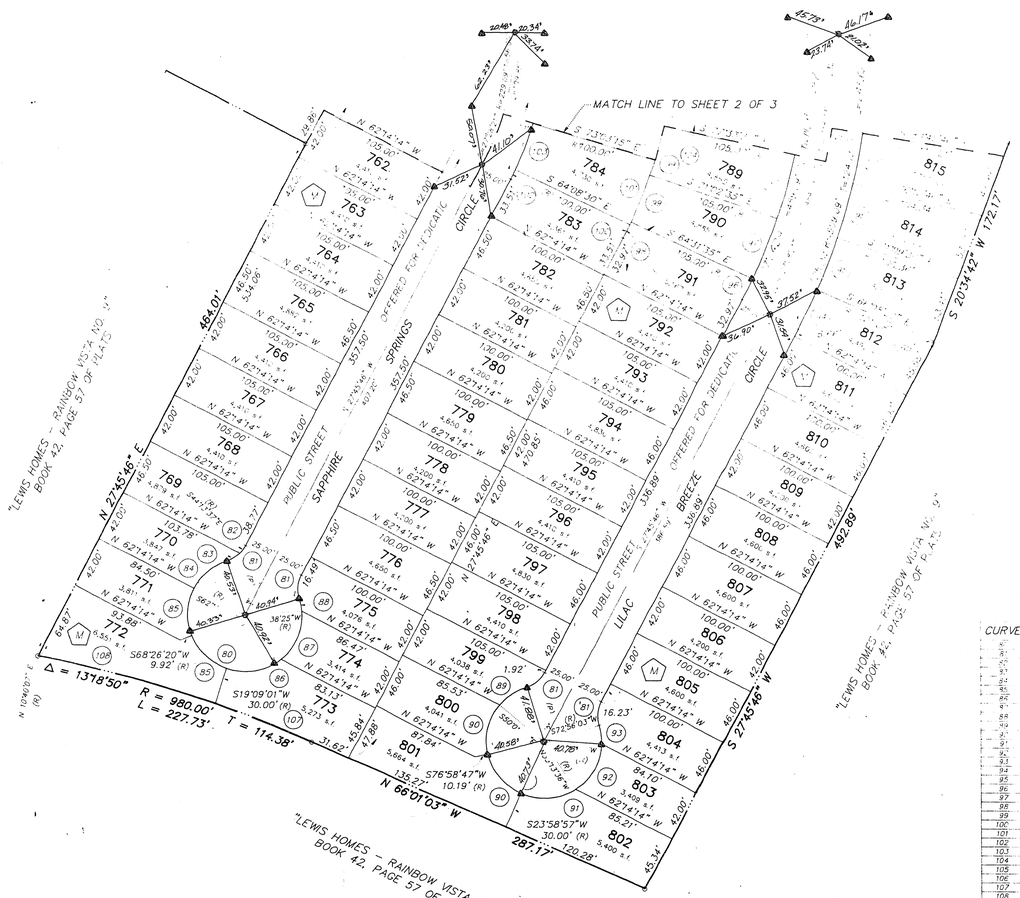

CURVE	DELTA	RADIUS	LENGTH	TANGENT
80	[illegible]	[illegible]	[illegible]	[illegible]
81	[illegible]	[illegible]	[illegible]	[illegible]
82	[illegible]	[illegible]	[illegible]	[illegible]
83	[illegible]	[illegible]	[illegible]	[illegible]
84	[illegible]	[illegible]	[illegible]	[illegible]
85	[illegible]	[illegible]	[illegible]	[illegible]
86	[illegible]	[illegible]	[illegible]	[illegible]
87	[illegible]	[illegible]	[illegible]	[illegible]
88	[illegible]	[illegible]	[illegible]	[illegible]
89	[illegible]	[illegible]	[illegible]	[illegible]
90	[illegible]	[illegible]	[illegible]	[illegible]
91	[illegible]	[illegible]	[illegible]	[illegible]
92	54°59'18"	45.50'	[illegible]	[illegible]
93	18°52'41"	45.50'	[illegible]	[illegible]
94	07°54'36"	509.09'	[illegible]	[illegible]
95	05°11'10"	509.09'	[illegible]	[illegible]
96	02°17'21"	459.09'	[illegible]	[illegible]
97	06°31'00"	459.09'	[illegible]	[illegible]
98	02°17'21"	354.09'	[illegible]	[illegible]
99	06°11'00"	354.09'	[illegible]	[illegible]
100	01°34'16"	354.09'	[illegible]	[illegible]
101	08°54'45"	354.09'	55.08'	[illegible]
102	01°34'16"	254.09'	6.95'	[illegible]
103	08°54'45"	254.09'	39.52'	[illegible]
104	27°34'11"	354.09'	169.38'	86.20'
105	04°35'00"	509.09'	40.72'	[illegible]
106	2°26'49"	354.09'	8.36'	[illegible]
107	54°49'36"	985.07'	93.66'	[illegible]
108	08°28'54"	980.00'	145.07'	[illegible]

LEGEND

- [illegible] PLS 7635
  SET 2" ALUMINUM REFERENCE MARKER STAMPED PLS 7635
- [illegible]

810 [illegible] = 107
[illegible] = 0

[illegible]

[illegible]

MONUMENT TIE MAP

SHEET 4 OF 4

Book 45 Page 3
058-2032-11

5-6-96