14-12-136

Book 89 0430

00832

LAKESIDE CONDOMINIUMS NO. 2

A RESIDENTIAL PLANNED DEVELOPMENT FOR CONDOMINIUM PURPOSES

Situated in the Southwest Quarter (SW 1/4) of Section 8, T. 21 S., R. 60 E., M.D.M., City of Las Vegas, Clark County, Nevada
BEING A SUBDIVISION OF A PORTION OF LOT 1 AS SHOWN BY MAP THEREOF ON FILE IN FILE 47, PAGE 79 OF PARCEL MAPS IN THE OFFICE OF THE COUNTY RECORDER, CLARK COUNTY NEVADA.

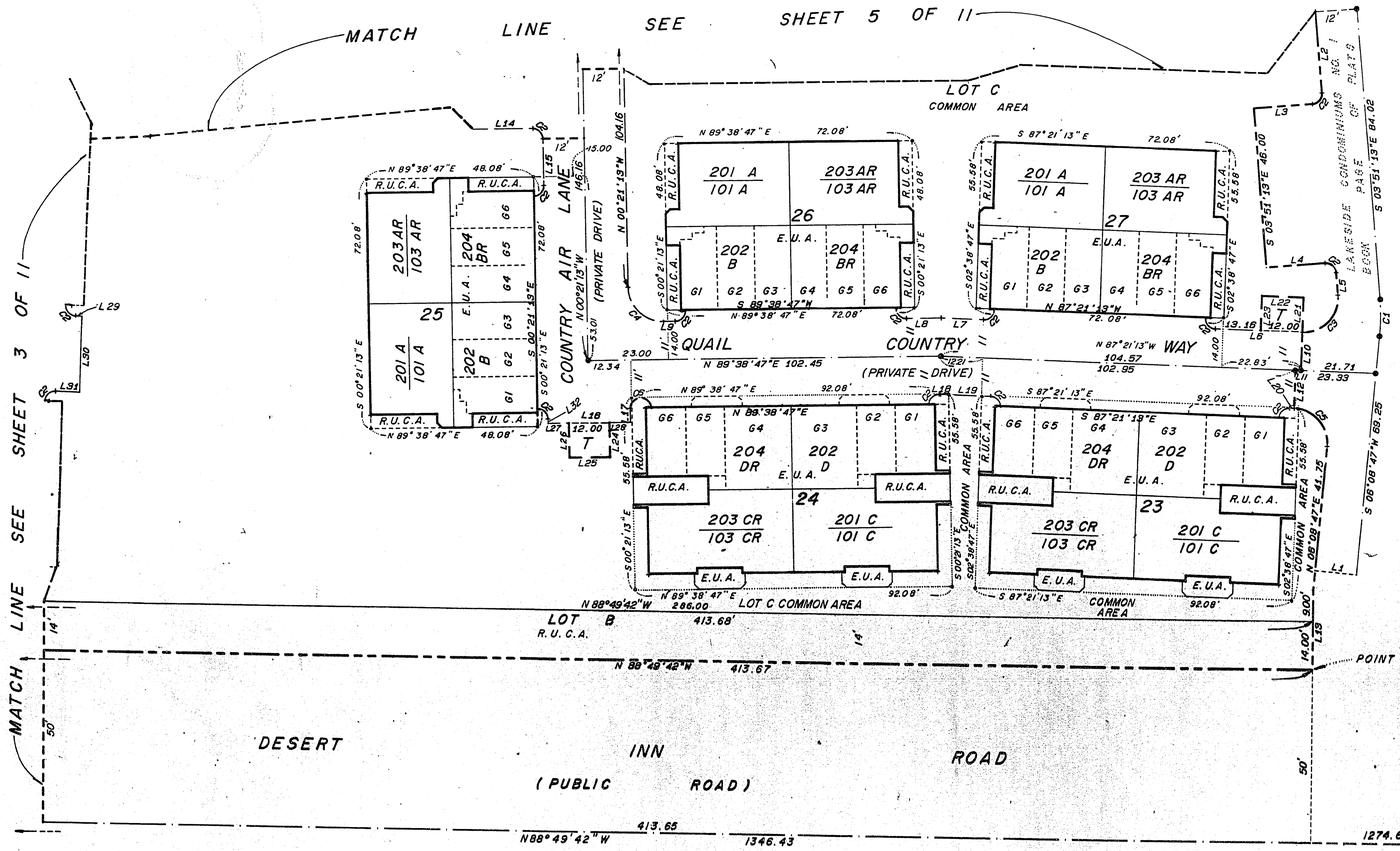

LINE	BEARING	DISTANCE
1	S 89°51'13"E	12.00
2	S 03°51'13"E	23.51
3	S 86°08'47"W	17.00
4	N 86°08'47"E	17.00
5	S 03°51'13"E	6.45
6	N 87°21'13"W	25.16
7	N 87°21'13"W	12.26
8	S 89°38'47"W	9.97
9	S 89°38'47"W	3.33
10	S 02°38'47"W	11.00
11	N 87°21'13"W	1.62
12	S 02°38'47"W	11.00
13	S 01°10'18"W	23.00
14	N 89°38'47"E	17.00
15	S 00°21'13"E	13.48
16	N 89°38'47"E	24.00
17	N 00°21'13"W	4.00
18	N 89°38'47"E	0.41
19	S 87°21'13"E	14.60
20	S 87°21'13"E	1.32
21	N 02°38'47"E	10.00
22	N 87°21'13"W	12.00
23	S 02°38'47"W	10.00
24	S 00°21'13"E	10.00
25	S 89°38'47"W	12.00
26	N 00°21'13"W	10.00
27	N 89°38'47"E	6.00
28	N 89°38'47"E	6.00
29	S 87°21'38"E	2.00
30	N 02°38'22"E	22.00
31	N 87°21'38"W	7.22
32	S 00°21'13"E	1.26

CURVE	DELTA	RADIUS	LENGTH	TANGENT
1	10°00'00"	61.00	10.65	5.34
2	90°00'00"	3.00	4.71	3.00
3	96°30'00"	10.00	16.84	11.20
4	90°00'00"	10.00	15.71	10.00
5	93°30'00"	10.00	16.32	10.63
6	180°00'00"	3.00	9.42	

SHEET 4 OF 11

Book 43 Page 9
2021-2