BOOK_____ NO._____

LEWIS HOMES – CHARLESTON UNIT NO. 3A

BEING A SUBDIVISION WITHIN A PORTION OF
THE N.W. 1/4 OF SEC. 35, T.20S., R.60E., M.D.M.
CITY OF LAS VEGAS, CLARK COUNTY, NEVADA

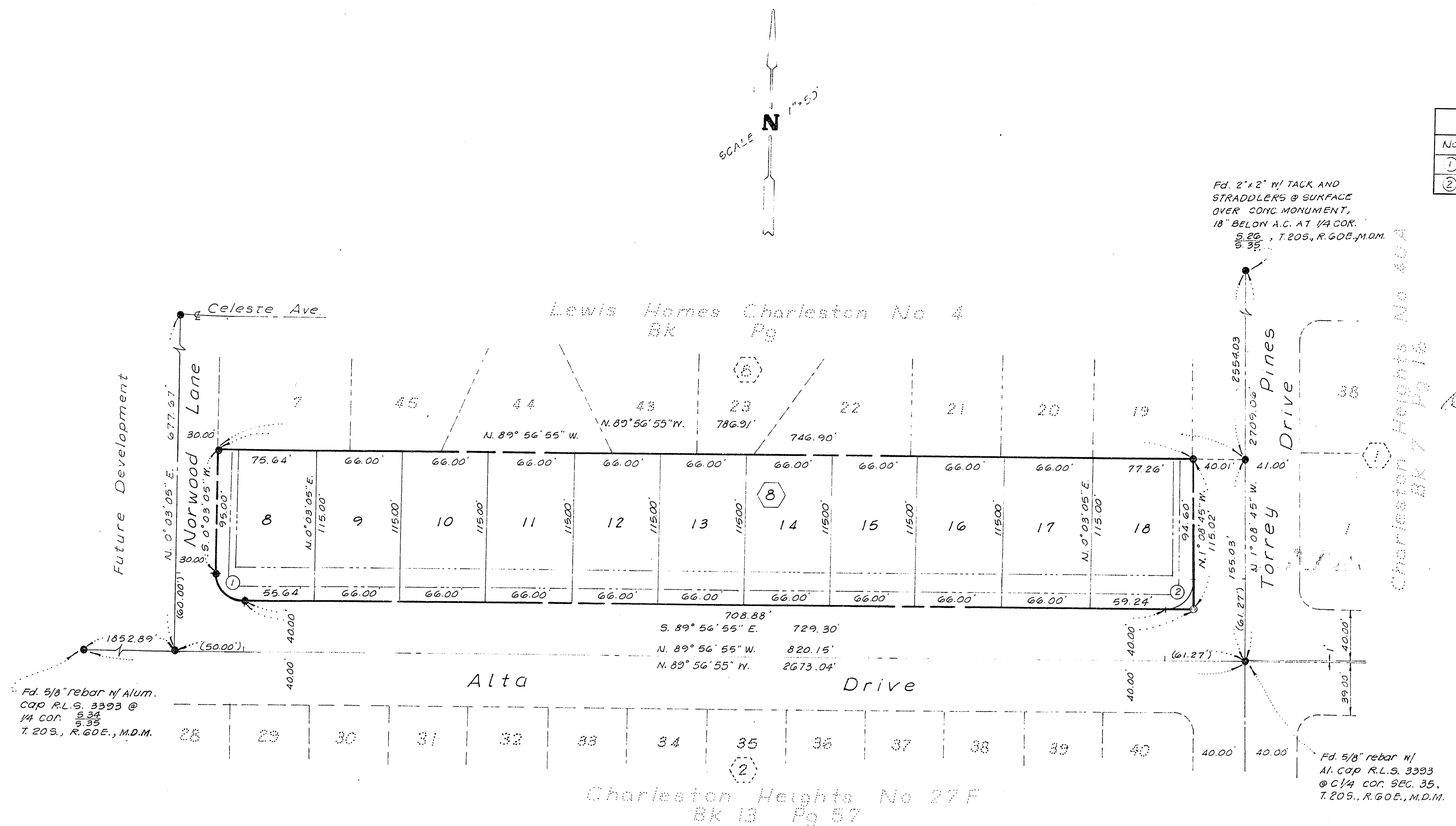

Curve Data					
NO.	Δ	R	T	C	L
1	90°00'00"	20.00'	20.00'	28.28'	31.42'
2	91°11'50"	20.00'	20.42'	28.68'	31.83'

Legend

- Point Found Per Lewis Homes-Charleston No. 4 Bk.___Pg.___
- Set 5/8" Rebar W/ Alum Cap Stamped R.L.S. # 3393
- 16 Lot Number
- (Nn) Block Number
- Bldg. Setback Line 25' Front Yard, 15' Side Yard Abutting R/W
- 10' Utility Easement In Back Of And Abutting All R/W Lines
- (Nn) Curve Data Number

Note

3' Utility Easement On Each Side Of Each Side Lot Line Not Abutting R/W.

(FOR REFERENCE ONLY)

SHEET 2 OF 3

BOOK 07 PAGE 2026-3A

22-777

BOOK____

NO.____

LEWIS HOMES – CHARLESTON UNIT NO. 3A

BEING A SUBDIVISION WITHIN A PORTION OF
THE N.W. 1/4 OF SEC. 35, T.20S., R.60E., M.D.M.
CITY OF LAS VEGAS, CLARK COUNTY, NEVADA

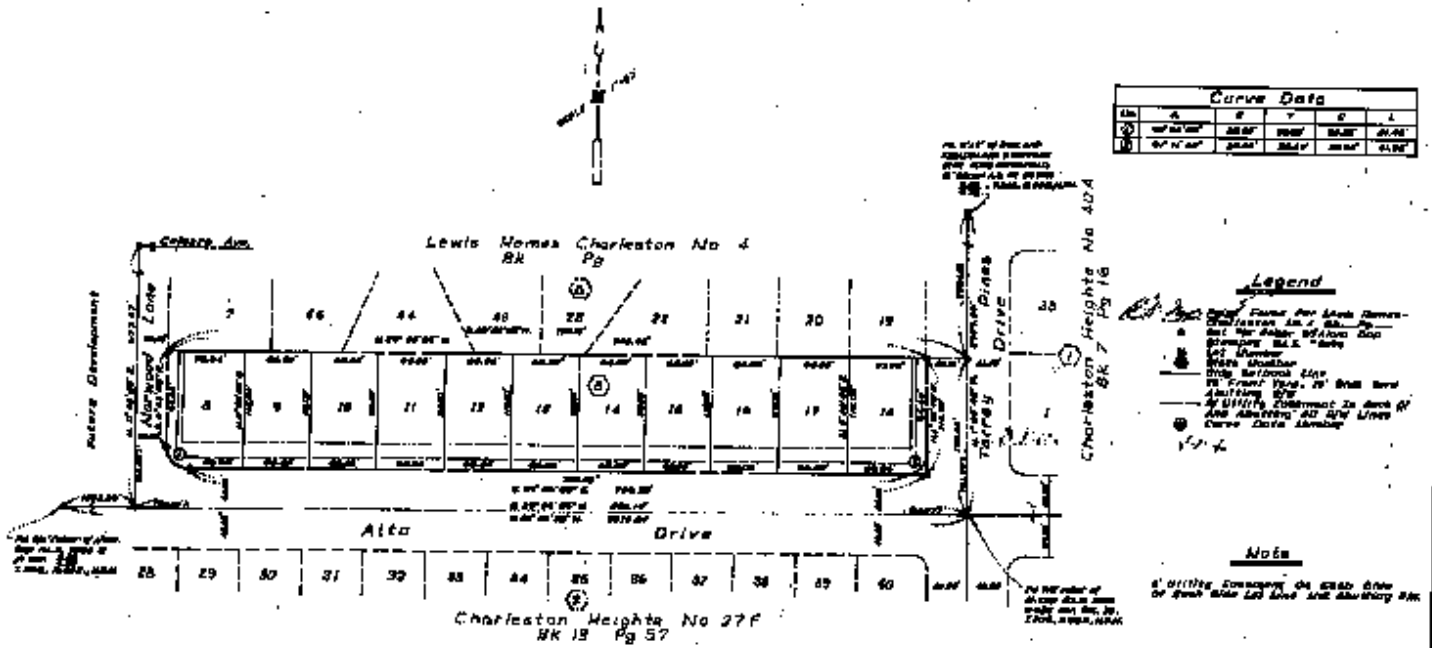

Curve Data					
Line	Δ	R	T	C	L

SHEET 2 OF 3