NOTE: THE DETAILS ON THIS SHEET ARE MINIMUM ADA STANDARDS THAT MUST BE COMPLIED WITH. REFER TO DETAILED ENGINEERING PLANS FOR SPECIFIC REQUIREMENTS. THE CONTRACTOR SHALL ADVISE THE ENGINEER OF ANY DETAILS ON THE CIVIL PLANS THAT DO NOT COMPLY WITH THE MINIMUM ADA STANDARDS SHOWN HEREON.

17 SECTION 14 PUBLIC RIGHTS-OF-WAY

SCALE: NONE

SEC. 14.2.4 PUBLIC SIDEWALK CURB RAMPS — PUBLIC SIDEWALK CURB RAMPS SHALL BE PERPENDICULAR TO THE CURB AT STREET CROSSINGS AND EACH SHALL HAVE A LEVEL LANDING AT THE TOP.

SEC. 14.2.4(2) TYPES OF PUBLIC SIDEWALK CURB RAMPS

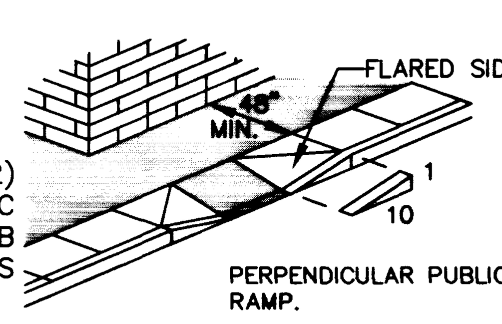

PERPENDICULAR PUBLIC SIDEWALK CURB RAMP.

COPYRIGHT © 1997 PEI D-AD017

13 SECTION 4.8 RAMPS

SCALE: NONE

SEC. 4.8.7 EDGE PROTECTION

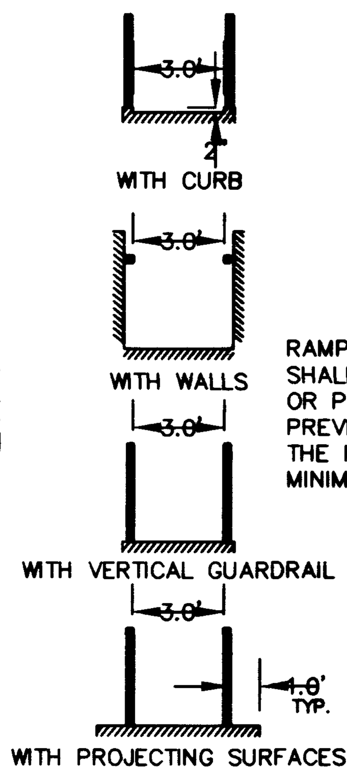

RAMPS AND LANDINGS WITH DROP-OFFS SHALL HAVE CURBS, WALLS, RAILINGS, OR PROJECTING SURFACES THAT PREVENT PEOPLE FROM SLIPPING OFF THE RAMP. CURBS SHALL BE A MINIMUM OF 2 IN. HIGH.

COPYRIGHT © 1997 PEI D-AD013

9 SECTION 4.6 PARKING AND PASSENGER LOADING ZONES

SCALE: NONE

SEC. 14.2.6 VEHICULAR WAYS AND FACILITIES

SEC. 14.2.6(3) PASSENGER LOADING ZONES

SEC. 14.2.6(3)(a) SIGNAGE

SEC. 4.6.6 PASSENGER LOADING ZONES

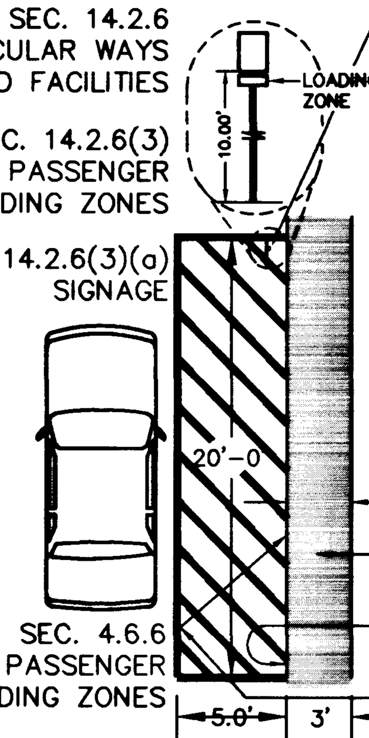

- SIGNS SHALL BE LOCATED SO THAT THEY CANNOT BE OBSCURED BY A VEHICLE PARKING IN THE SPACE.
- PASSENGER LOADING ZONES SHALL PROVIDE AN ACCESS AISLE AT LEAST 5'-0" WIDE AND 20'-0" LONG ADJACENT AND PARALLEL TO THE VEHICLE PULL-UP SPACE.
- REQUIRE CURB RAMP OR ZERO ELEVATIONS AT LOADING ZONE, ACCESS AISLE AND SIDEWALK (ACCESSIBLE ROUTE TO BUILDING).
- VEHICLE STANDING SPACES AND ACCESS AISLES SHALL BE LEVEL WITH SURFACE SLOPES NOT EXCEEDING 2% IN ALL DIRECTIONS.
- SIDEWALK WIDTH, 3'0" MINIMUM
- SIDEWALK CROSS SLOPE, NOT TO EXCEED 2%
- SIDEWALK ACCESS AISLE, ZERO CURB LINE
- SUGGEST ZERO CURB LINE AT VEHICLE STANDING SPACE AND ACCESS AISLE. ACCESS AISLE AND SIDEWALK ONE AND THE SAME

COPYRIGHT © 1997 PEI D-AD009

5 SECTION 4.6 PARKING AND PASSENGER LOADING ZONES

SCALE: NONE

SEC. 4.6.4* SIGNAGE (INSTANCE "B")

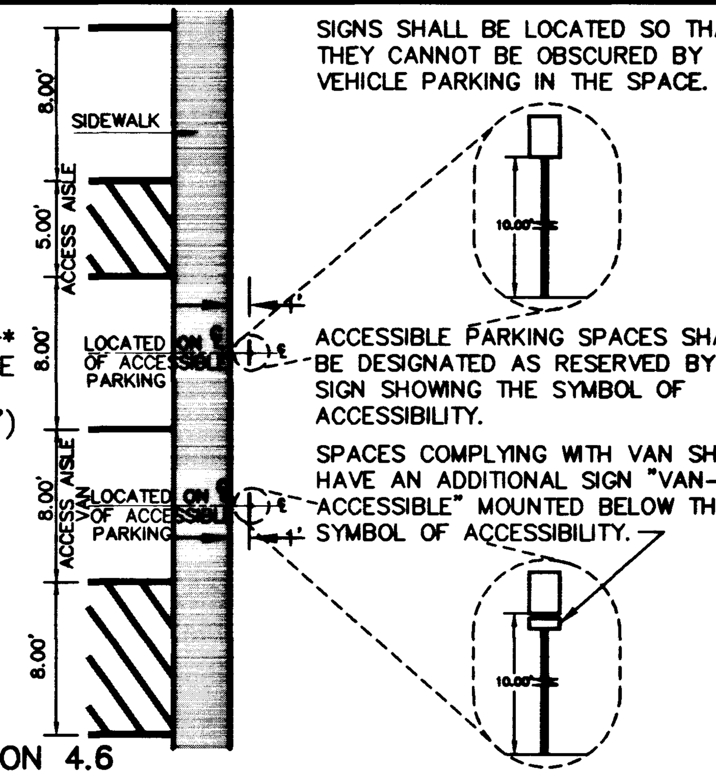

SIGNS SHALL BE LOCATED SO THAT THEY CANNOT BE OBSCURED BY A VEHICLE PARKING IN THE SPACE.

ACCESSIBLE PARKING SPACES SHALL BE DESIGNATED AS RESERVED BY A SIGN SHOWING THE SYMBOL OF ACCESSIBILITY.

SPACES COMPLYING WITH VAN SHALL HAVE AN ADDITIONAL SIGN "VAN-ACCESSIBLE" MOUNTED BELOW THE SYMBOL OF ACCESSIBILITY.

COPYRIGHT © 1997 PEI D-AD005

1 SECTION 4.3 ACCESSIBLE ROUTE

SCALE: 1" = 5'

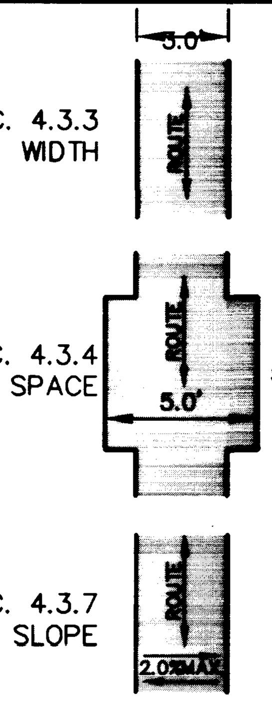

SEC. 4.3.3 WIDTH — THE MINIMUM CLEAR WIDTH OF AN ACCESSIBLE ROUTE SHALL BE 36 IN. EXCEPT AT DOORS

SEC. 4.3.4 PASSING SPACE — IF AN ACCESSIBLE ROUTE HAS LESS THAN 60 IN. CLEAR WIDTH, THEN PASSING SPACES AT LEAST 60 IN. BY 60 IN. SHALL BE LOCATED AT REASONABLE INTERVALS NOT TO EXCEED 200 FT.

SEC. 4.3.7 SLOPE — NOWHERE SHALL THE CROSS SLOPE OF AN ACCESSIBLE ROUTE EXCEED 1:50

COPYRIGHT © 1997 PEI D-AD001

18 SECTION 14 PUBLIC RIGHTS-OF-WAY

SCALE: NONE

SEC. 14.2.4 PUBLIC SIDEWALK CURB RAMPS

SEC. 14.2.4(2) TYPES OF PUBLIC SIDEWALK CURB RAMPS (TYPE B)

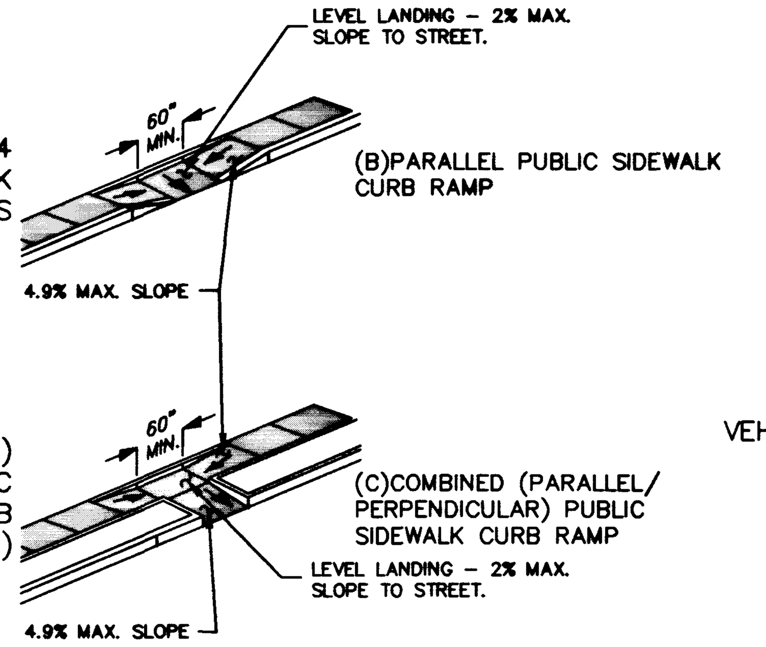

COPYRIGHT © 1997 PEI D-AD018

14 SECTION 4.8 RAMPS

SCALE: NONE

SEC. 4.29.5 DETECTABLE WARNINGS AT HAZARDOUS VEHICULAR AREAS

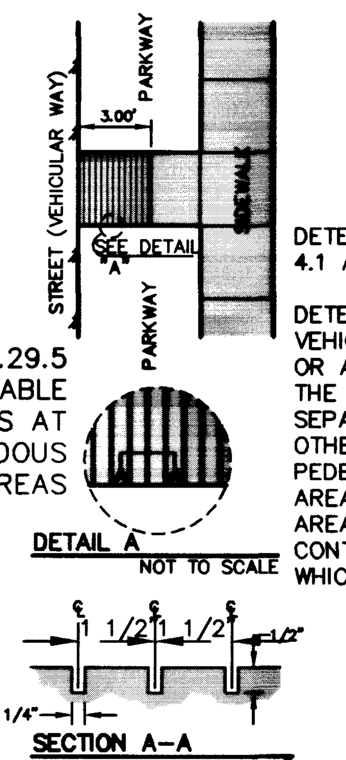

DETECTABLE WARNINGS REQUIRED BY 4.1 AND 4.7 SHALL COMPLY WITH 4.29.

DETECTABLE WARNINGS AT HAZARDOUS VEHICULAR AREAS. IF A WALK CROSSES OR ADJOINS A VEHICULAR WAY, AND THE WALKING SURFACES ARE NOT SEPARATED BY CURBS, RAILINGS OR OTHER ELEMENTS BETWEEN THE PEDESTRIAN AREAS AND THE VEHICULAR AREAS, THE BOUNDRY BETWEEN THE AREAS SHALL BE DEFINED BY A CONTINUOUS DETECTABLE WARNING WHICH IS 36 IN. WIDE.

COPYRIGHT © 1997 PEI D-AD014

10 SECTION 4.8 RAMPS

SCALE: NONE

SEC. 4.8.1* GENERAL — ANY PART OF AN ACCESSIBLE ROUTE WITH A SLOPE GREATER THAN 1:20 SHALL BE CONSIDERED A RAMP.

SEC. 4.8.2* SLOPE AND RISE

THE MAXIMUM SLOPE OF A RAMP IN NEW CONSTRUCTION SHALL BE 1:12 (8.33%).

THE MAXIMUM RISE OF ANY RUN SHALL BE 30 IN.

THE MAXIMUM RUN OF ANY RAMP CAN BE 40 FEET WHEN THE SLOPE IS FROM 1:16 TO 1:20.

THE MAXIMUM RUN OF ANY RAMP CAN BE 30 FEET WHEN THE SLOPE IS FROM 1:12 TO 1:16.

COPYRIGHT © 1997 PEI D-AD010

6 SECTION 4.6 PARKING AND PASSENGER LOADING ZONES

SCALE: NONE

SEC. 4.6.4* SIGNAGE (INSTANCE "C")

SEC. 4.6.4* SIGNAGE (INSTANCE "D")

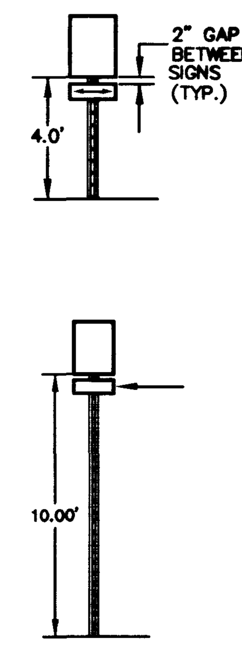

MOUNTED ON CENTERLINE OF ACCESS AISLE 1'-0" BEYOND SIDEWALK (ACCESSIBLE ROUTE)

SPACES COMPLYING WITH VAN SHALL HAVE AN ADDITIONAL SIGN "VAN-ACCESSIBLE" MOUNTED BELOW THE SYMBOL OF ACCESSIBILITY.

MOUNTED ON CENTERLINE OF ACCESSIBLE PARKING SPACE 1'-0" BEYOND SIDEWALK (ACCESSIBLE ROUTE)

COPYRIGHT © 1997 PEI D-AD006

2 SECTION 4.5 GROUND AND FLOOR SURFACES

SCALE: 1" = 5'

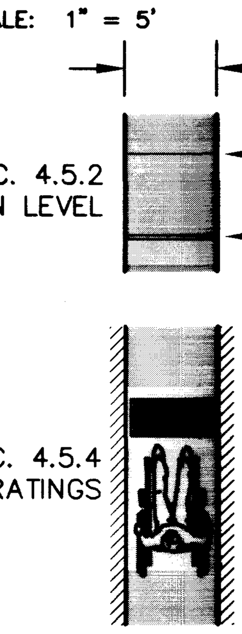

SEC. 4.5.2 CHANGES IN LEVEL

CHANGES IN LEVEL UP TO 1/4 IN. MAY BE VERTICAL AND WITHOUT EDGE TREATMENT.

CHANGES IN LEVEL BETWEEN 1/4 IN. AND 1/2 IN. SHALL BE BEVELED WITH A SLOPE NO GREATER THAN 1:2.

SEC. 4.5.4 GRATINGS

IF GRATINGS ARE LOCATED IN WALKING SURFACES, THEN THEY SHALL HAVE SPACES NO GREATER THAN 1/2 IN. WIDE IN ANY ONE DIRECTION.

IF GRATINGS HAVE ELONGATED OPENINGS, THEN THEY SHALL BE PLACED SO THAT THE LONG DIMENSION IS PERPENDICULAR TO THE DOMINANT DIRECTION OF TRAVEL.

COPYRIGHT © 1997 PEI D-AD002

19 SECTION 14 PUBLIC RIGHTS-OF-WAY

SCALE: NONE

SEC. 14.2.5 PEDESTRIAN STREET CROSSINGS

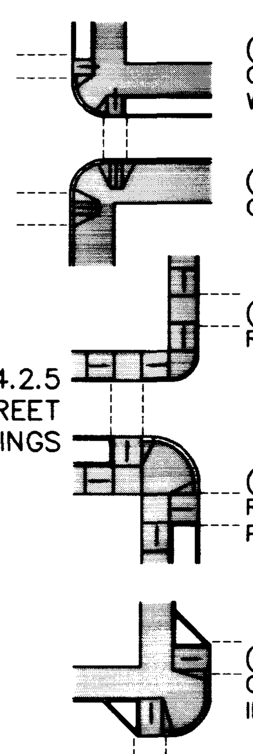

(A)PERPENDICULAR PUBLIC SIDEWALK CURB RAMPS IN PUBLIC SIDEWALKS WITH PARKWAY.

(B)PERPENDICULAR PUBLIC SIDEWALK CURB RAMP IN PUBLIC SIDEWALK.

(C)PARALLEL PUBLIC SIDEWALK CURB RAMP IN PUBLIC SIDEWALK

(D)COMBINATION PUBLIC SIDEWALK CURB RAMP IN PUBLIC SIDEWALK WITH PARKWAY.

(E)PERPENDICULAR PUBLIC SIDEWALK CURB RAMP AT PROJECTED INTERSECTIONS.

COPYRIGHT © 1997 PEI D-AD019

15 SECTION 4.3 SIGNAGE

SCALE: NONE

SEC. 4.30.1* GENERAL — SIGNAGE REQUIRED TO BE ACCESSIBLE BY 4.1 SHALL COMPLY WITH THE APPLICABLE PROVISIONS OF 4.30

SEC. 4.30.2* CHARACTER PROPORTION — LETTERS AND NUMBERS ON SIGNS SHALL HAVE A WIDTH-TO-HEIGHT RATIO BEWEEN 3:5 AND 1:1 AND A STROKE WIDTH-TO-HEIGHT RATIO BETWEEN 1:5 AND 1:10

SEC. 4.30.5* FINISH AND CONTRAST — CHARACTERS AND SYMBOLS SHALL CONSTRAST WITH THEIR BACKGOUND – EITHER LIGHT CHARACTERS ON DARK BACKGOUND OR DARK CHARACTERS ON A LIGHT BACKGROUND

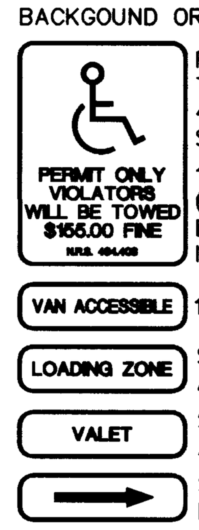

FACILITIES AND ELEMENTS REQUIRED TO BE IDENTIFIED AS ACCESSIBLE BY 4.1 SHALL USE THE INTERNATIONAL SYMBOL OF ACCESSIBILITY.

18" x 24" SPECIAL HANDICAP SIGN (WHITE LETTERS ON HANDICAP BLUE BACKGROUND) WITH 1.5" LETTERS AND INTERNATIONAL HANDICAP SYMBOL.

SEC. 4.30.7* SYMBOLS OF ACCESSIBILITY

18"x 6" ADVISORY PLATE WITH 2" LETTERS.

SPECIAL 18" x 6" HANDICAP SIGN ADVISORY PLATE WITH 2" LETTERS.

SPECIAL 18" x 6" HANDICAP SIGN ADVISORY PLATE WITH 2" LETTERS.

SPECIAL 18" x 6" HANDICAP SIGN DIRECTIONAL ARROW(S) 2"

COPYRIGHT © 1997 PEI D-AD015

11 SECTION 4.8 RAMPS

SCALE: NONE

SEC. 4.8.4* LANDINGS

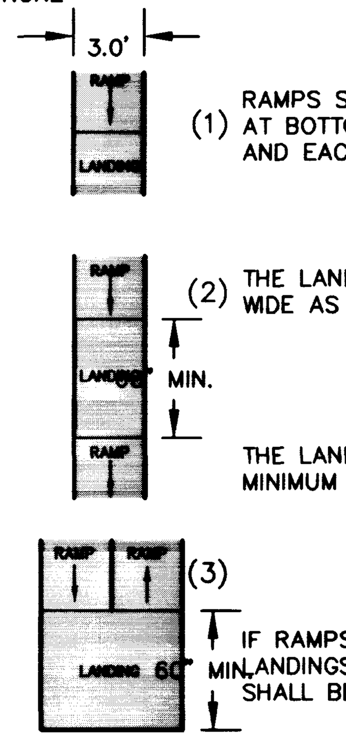

(1) RAMPS SHALL HAVE LEVEL LANDINGS AT BOTTOM AND TOP OF EACH RAMP AND EACH RAMP RUN.

(2) THE LANDING SHALL BE AT LEAST AS WIDE AS THE RAMP RUN LEADING TO IT.

THE LANDING LENGTH SHALL BE A MINIMUM OF 60 IN. CLEAR.

(3) IF RAMPS CHANGE DIRECTION AT LANDINGS, THE MINIMUM LANDING SIZE SHALL BE 60 IN. BY 60 IN.

COPYRIGHT © 1997 PEI D-AD011

7 SECTION 4.6 PARKING AND PASSENGER LOADING ZONES

SCALE: NONE

SEC. 4.6.4* SIGNAGE (INSTANCE "E")

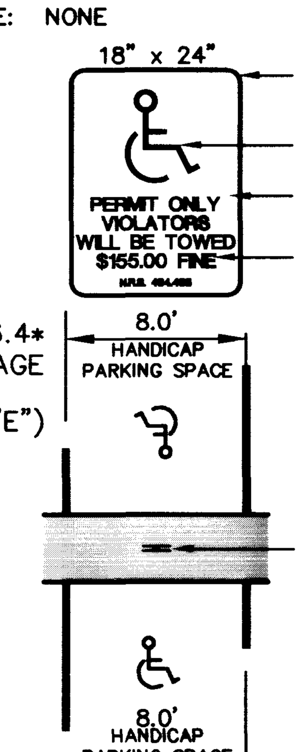

- 1 1/2" ROUNDED CORNERS TYPICAL
- WHITE INTERNATIONAL HANDICAP SYMBOL
- HANDICAP BLUE BACKGROUND
- WHITE 1 1/2" TYPE "C" LETTERS

TYPICAL HANDICAP SIGN PLACEMENT MOUNT ON COLUMN, WALL OR POST. HANDICAP SIGN DETAIL ABOVE

COPYRIGHT © 1997 PEI D-AD007

3 SECTION 4.6 PARKING AND PASSENGER LOADING ZONE

SCALE: NONE

SEC. 4.6.2 LOCATION

ACCESSIBLE PARKING SPACES SERVING A PARTICULAR BUILDING SHALL BE LOCATED ON THE SHORTEST ROUTE OF TRAVEL FROM ADJACENT PARKING TO AN ACCESSIBLE ENTRANCE.

IN BUILDINGS WITH MULTIPLE ACCESSIBLE ENTRANCES WITH ADJACENT PARKING, ACCESSIBLE PARKING SPACES SHALL BE DISPERSED AND LOCATED CLOSEST TO THE ACCESSIBLE ENTRANCES.

SEC. 4.6.3* PARKING SPACES

- SIDEWALK WIDTH 3'-0" MIN.
- SIDEWALK CROSS SLOPE, NOT TO EXCEED 2.0%
- SIDEWALK ACCESS AISLE, FLUSH.

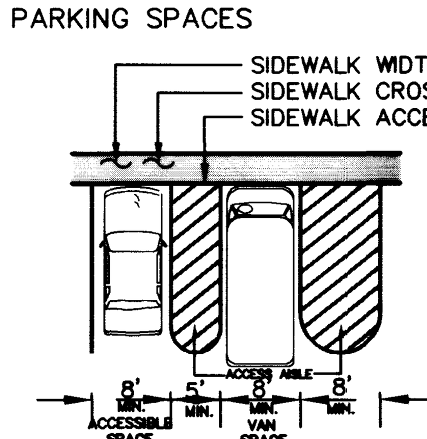

ACCESSIBLE PARKING SPACES SHALL BE AT LEAST 96 IN. WIDE. PARKING ACCESS AISLES SHALL BE PART OF AN ACCESSIBLE ROUTE TO THE BUILDING OR FACILITY ENTRANCE AND SHALL COMPLY WITH 4.3.

PARKING SPACES AND ACCESS AISLES SHALL BE LEVEL WITH SURFACES SLOPES NOT EXCEEDING 2.0% IN ALL DIRECTIONS.

COPYRIGHT © 1997 PEI D-AD003

20 SECTION 14 PUBLIC RIGHTS-OF-WAY

SCALE: NONE

SEC. 14.2.5(2)* MARKED CROSSINGS — MARKED CROSSINGS SHALL BE DELINEATED IN MATERIALS OR MARKINGS THAT PROVIDE A VISUAL CONTRAST WITH THE SURFACE OF THE STREET

SEC. 14.2.5(3)* ISLANDS

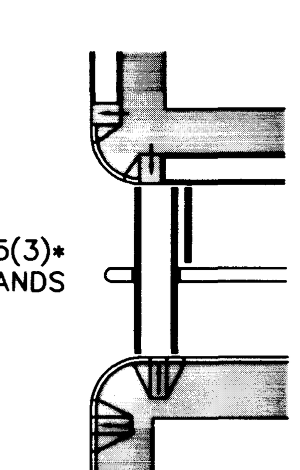

RAISED ISLANDS IN CROSSINGS SHALL BE CUT THROUGH LEVEL WITH THE STREET OR HAVE PUBLIC SIDEWALK CURB RAMPS AT BOTH SIDES AND A LEVEL AREA 48 IN. MINIMUM AND A MINIMUM OF 36 IN. WIDE IN THE PART OF THE ISLAND INTERSECTED BY THE CROSSINGS.

COPYRIGHT © 1997 PEI D-AD020

16 SECTION 14 PUBLIC RIGHTS-OF-WAY

SCALE: NONE

SEC. 14.1* GENERAL — ALL AREAS, ELEMENTS AND FACILITIES INTENDED FOR PEDESTRIAN ACCESS, CIRCULATION, AND USE THAT ARE CONSTRUCTED, INSTALLED OR ALTERED IN THE PUBLIC RIGHTS-OF WAY AND WHICH ARE SUBJECT TO TITLE II OF THE ADA SHALL COMPLY WITH 14 AND WITH PROVISIONS OF 4.1 THROUGH 4.35 THAT ARE NOT OTHERWISE SPECIFIED IN THIS SECTION.

SEC. 14.2* NEW CONSTRUCTION: MINIMUM REQUIREMENTS

SEC. 14.2.1* PUBLIC SIDEWALKS

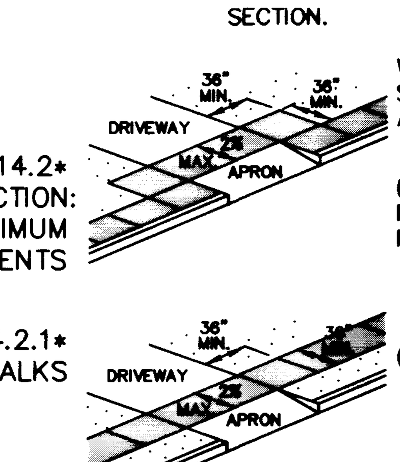

WHERE PROVIDED, PUBLIC SIDEWALKS SHALL CONTAIN A CONTINUOUS PASSAGE.

(A) SIDEWALK WITHOUT PARKWAY WHERE CONTINUOUS PASSAGE BYPASSES APRON.

(B) SIDEWALK WITH PARKWAY.

COPYRIGHT © 1997 PEI D-AD016

12 SECTION 4.8 RAMPS

SCALE: NONE

SEC. 4.8.5* HANDRAILS

SEC. 4.8.6 CROSS SLOPE AND SURFACES

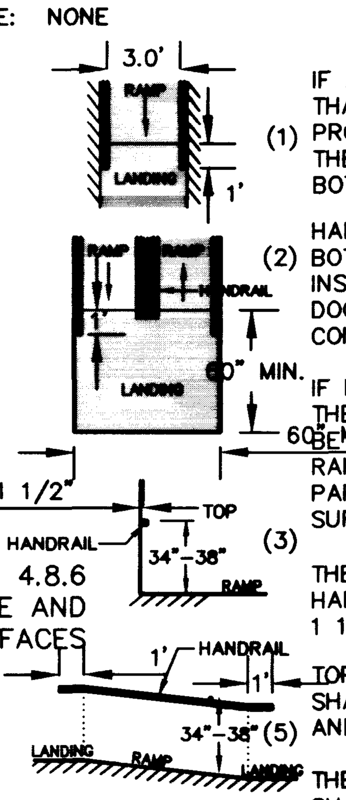

(1) IF A RAMP RUN HAS A RISE GREATER THAN 6 IN. OR A HORIZONTAL PROJECTION GREATER THAN 72 IN., THEN IT SHALL HAVE HANDRAILS ON BOTH SIDES.

(2) HANDRAILS SHALL BE PROVIDED ALONG BOTH SIDES OF RAMP SEGMENTS. THE INSIDE HANDRAIL ON SWITCHBACK OR DOGLEG RAMPS SHALL ALWAYS BE CONTINUOUS.

IF HANDRAILS ARE NOT CONTINUOUS, THEY SHALL EXTEND AT LEAST 12 IN. BEYOND THE TOP AND BOTTOM OF THE RAMP SEGMENT AND SHALL BE PARALLEL WITH THE FLOOR OR GROUND SURFACE.

(3) THE CLEAR SPACE BETWEEN THE HANDRAIL AND THE WALL SHALL BE 1 1/2" IN.

TOP OF HANDRAIL GRIPPING SURFACES SHALL BE MOUNTED BETWEEN 34 IN. AND 38 IN. ABOVE RAMP SURFACES. (5)

THE CROSS SLOPE OF RAMP SURFACES SHALL BE NO GREATER THAN 1:50.

COPYRIGHT © 1997 PEI D-AD012

8 SECTION 4.6 PARKING AND PASSENGER LOADING ZONES

SCALE: NONE

SEC. 4.6.5* VEHICLE CLEARANCE

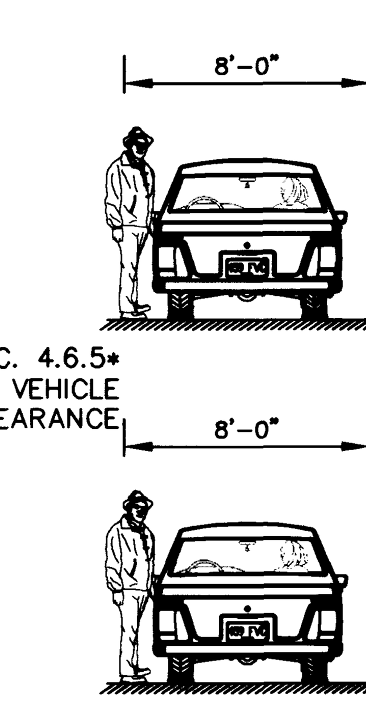

PASSENGER LOADING ZONE

PROVIDE MINIMUM VERTICAL CLEARANCE OF 114" AT ACCESSIBLE PASSENGER LOADING ZONES AND ALONG AT LEAST ONE VEHICLE ACCESS ROUTE TO SUCH AREAS FROM SITE ENTRANCE(S) AND EXIT(S).

VAN ACCESSIBLE SPACE

AT PARKING SPACES COMPLYING WITH VAN, PROVIDE MINIMUM VERTICAL CLEARANCE OF 98 IN. AT THE PARKING SPACE AND ALONG AT LEAST ONE VEHICLE ACCESS ROUTE TO SUCH SPACES FROM SITE ENTRANCE(S) AND EXIT(S).

COPYRIGHT © 1997 PEI D-AD008

4 SECTION 4.6 PARKING AND PASSENGER LOADING ZONES

SCALE: NONE

SEC. 4.6.4* SIGNAGE (INSTANCE "A")

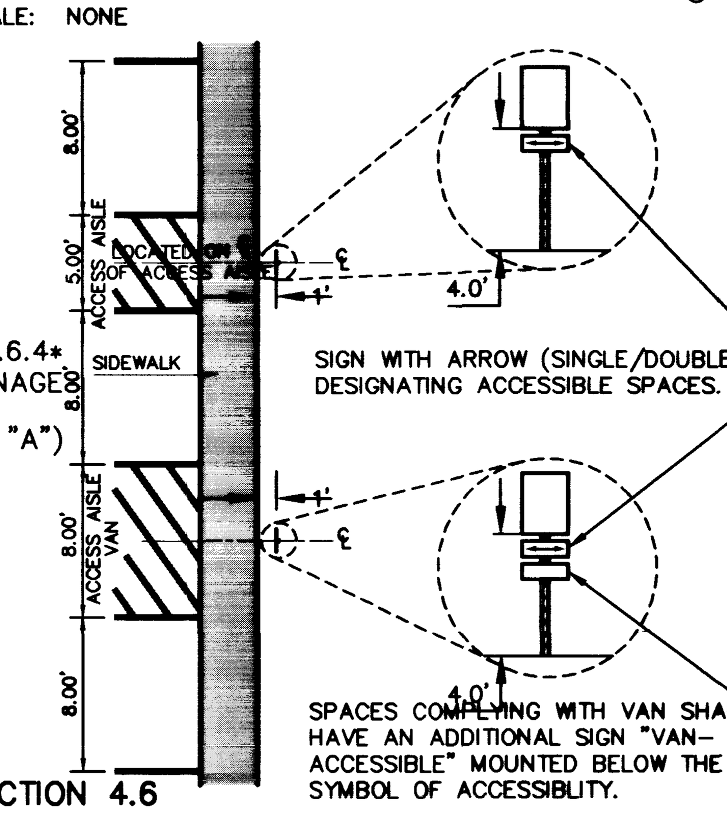

SIGN WITH ARROW (SINGLE/DOUBLE) DESIGNATING ACCESSIBLE SPACES.

SPACES COMPLYING WITH VAN SHALL HAVE AN ADDITIONAL SIGN "VAN-ACCESSIBLE" MOUNTED BELOW THE SYMBOL OF ACCESSIBLITY.

COPYRIGHT © 1997 PEI D-AD004

NO.	DESCRIPTION	DATE	APP'D

PECCOLENEVADA CORP.
851 SOUTH RAMPART, SUITE 100
LAS VEGAS, NEVADA, 89128
(702)933-1111

PENTACORE
CIVIL ENGINEERING · LAND SURVEYING · PLANNING
CONSTRUCTION MANAGEMENT · ADA CONSULTING
6763 WEST CHARLESTON BOULEVARD
LAS VEGAS, NEVADA 89102 (702)258-0115

STANDARD A.D.A. DETAILS

PECCOLE RANCH, PHASE II
SMITH'S COMMERCIAL

DATE :	6/03/98
PM :	C. SPITZE
DRAWN BY :	
DESIGNED BY :	
CHECKED BY :	
ADA CHECKED :	
JOB NO. :	0145.0033
SCALE :	NONE

PROFESSIONAL ENGINEER STATE OF NEVADA — DENNIS WERTZLER — CIVIL — No 11970 — 8-12-98

SHEET 12 OF 12

C.L.V. DWG.# 107-V2960

9658 9659 (S)

ADA-DETS

G:\0145\0033\CIVIL PLANS\Ada-det.dwg Wed Aug 12 11:00:07 1998 Duwayne A

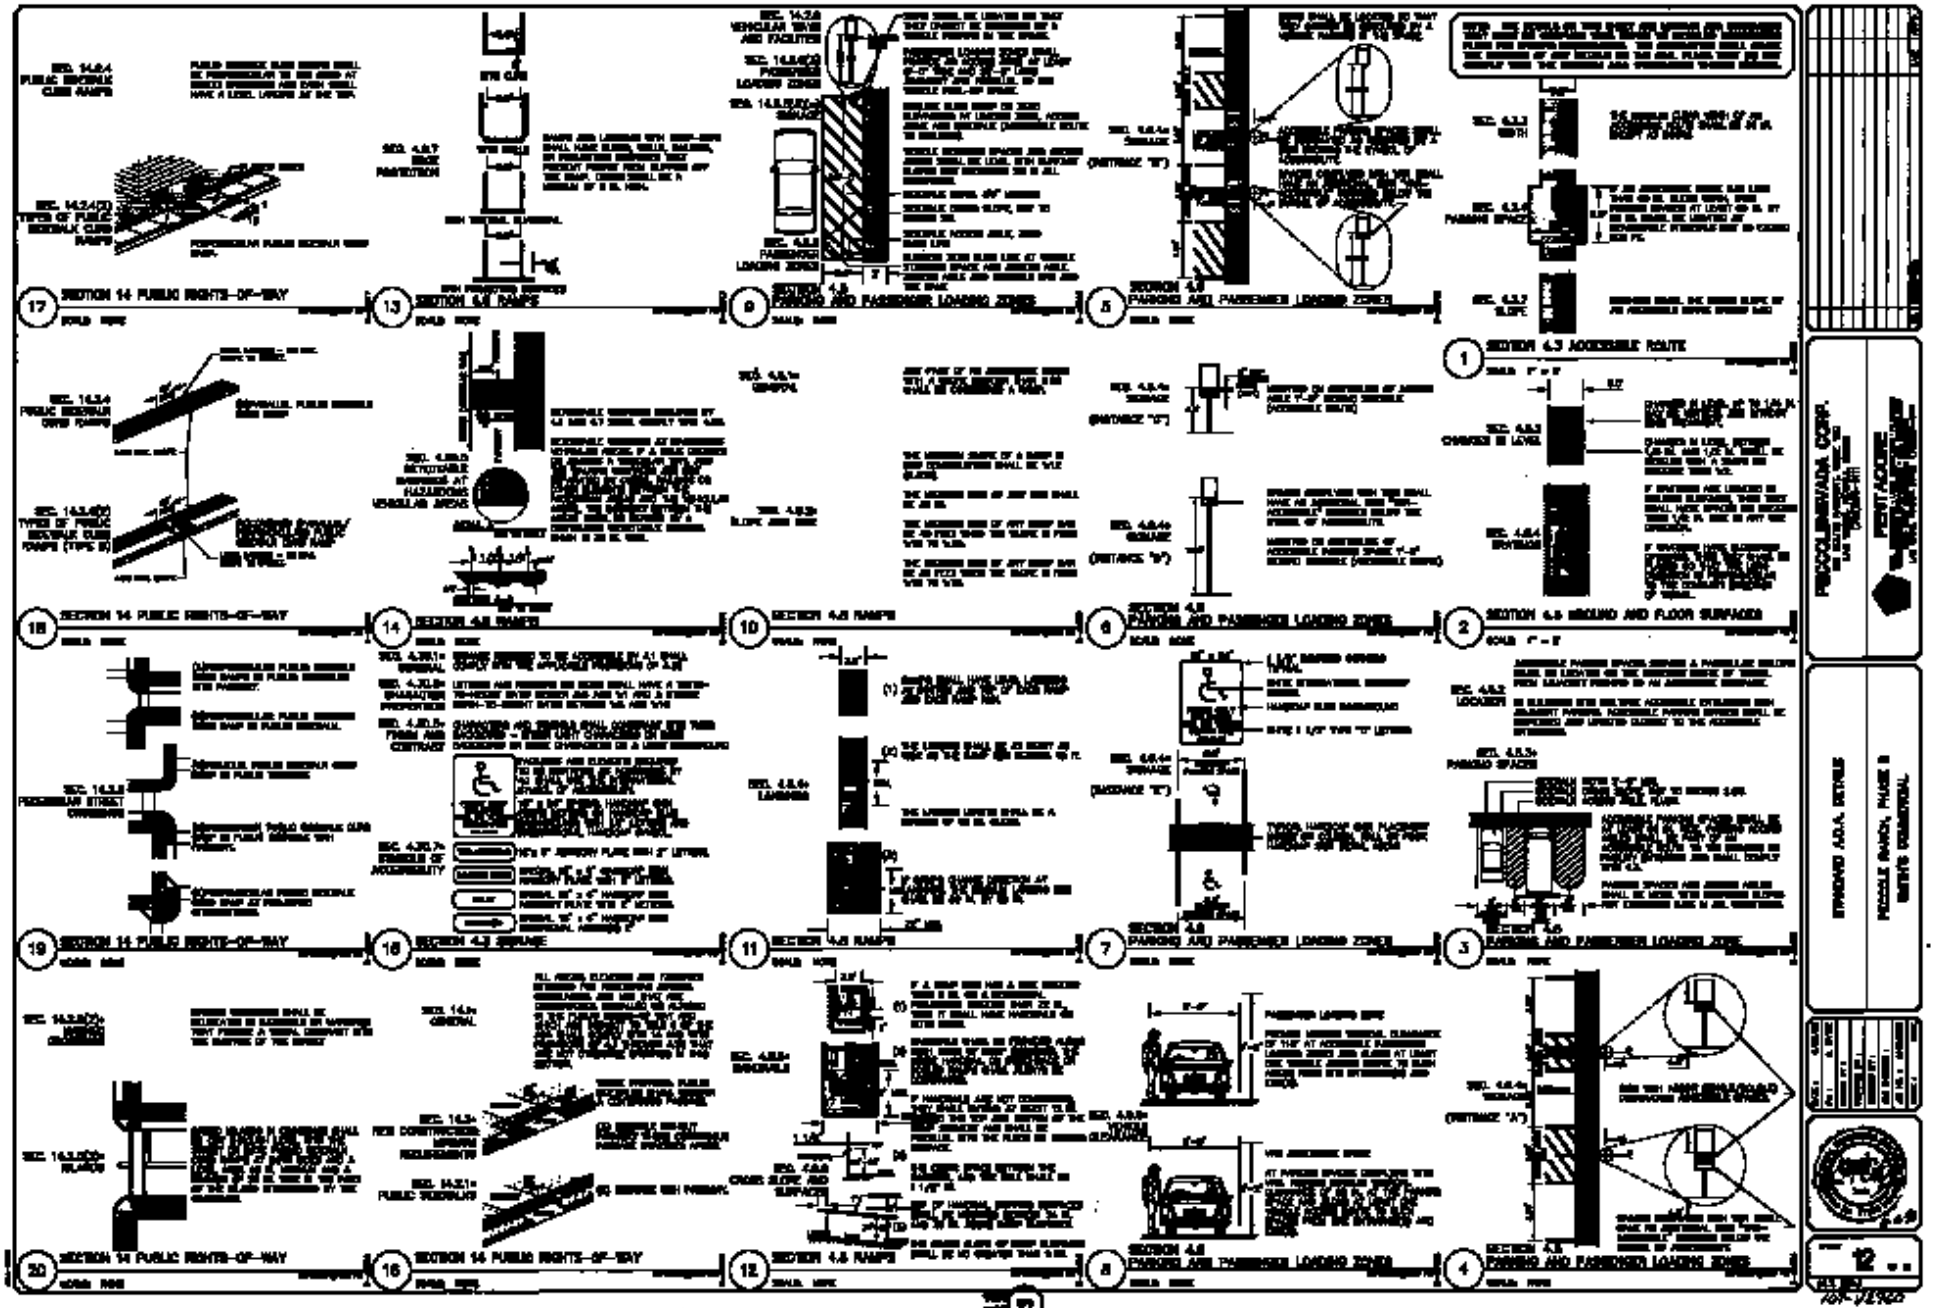
SECTION 14 PUBLIC RIGHTS-OF-WAY
SECTION 4.8 RAMPS
SECTION 4.8 PARKING AND PASSENGER LOADING ZONES
SECTION 4.3 ACCESSIBLE ROUTE
SECTION 4.5 GROUND AND FLOOR SURFACES
SECTION 4.3 SIGNAGE
PICCOLOMINI/ARIDA, CORP.
PENTAGON
EDMOND A.D.A. REVISE
PICCOLE RANCH, PHASE II
MINOR COMMERCIAL