~~Book 880718~~

Book 880718

00706 ~~90848~~

(AMENDED PLAT)

PAINTED DESERT PARCELS 13A & 13B

A PORTION OF THE (E.1/2) OF THE (NE.1/4) OF SEC. 33, T.19 S., R.60 E., M.D.M.

LABEL	BEARING	DISTANCE
T1	S 50° 20' 52" W	113.14
T2	S 19° 30' 37" E	79.60
T3	N 15° 11' 57" W	55.13
T4	N 18° 51' 06" W	78.07
T5	N 70° 29' 23" E	425.29
T6	N 05° 20' 52" E	188.98
T7	N 01° 11' 17" E	155.43
T8		
T9	S 84° 39' 08" E	42.62
T10	S 78° 58' 46" E	40.49
T11	S 38° 51' 31" E	7.50
T12	N 00° 00' 55" E	75.00
T13	N 00° 00' 55" E	0.00
T14	S 86° 08' 31" W	75.00
T15	S 86° 08' 31" W	0.00
T16	N 70° 29' 23" E	26.11
T17	N 05° 20' 52" E	10.03
T18	N 05° 20' 52" E	30.00
T19	N 05° 20' 52" E	10.00
T20	N 05° 20' 52" E	0.00
T21	N 05° 20' 52" E	10.00
T22	S 22° 45' 37" E	6.70
T23	S 22° 45' 37" E	12.11
T24	S 18° 51' 06" E	30.09
T25	S 15° 11' 57" E	30.22
T26	S 15° 11' 57" E	24.91
T27	S 22° 28' 56" E	35.29
T28	S 51° 08' 29" W	12.50
T29	N 41° 50' 32" W	20.00
T30	N 51° 08' 29" E	24.84
T31	N 51° 08' 29" E	27.01
T32	N 70° 29' 23" E	3.90
T33	N 05° 20' 52" E	2.64
T34	N 05° 20' 52" E	27.44
T35	N 05° 20' 52" E	0.00
T36	N 05° 20' 52" E	28.98
T37	N 05° 20' 52" E	85.00
T38	N 05° 20' 52" E	85.00
T39	N 05° 20' 52" E	30.00
T40	N 01° 11' 17" E	25.08
T41	N 01° 11' 17" E	0.01
T42	N 05° 20' 52" E	24.21
T43	S 22° 28' 56" E	15.72
T44	S 22° 28' 56" E	5.22
T45	S 51° 08' 29" W	24.82
T46	S 51° 08' 29" W	9.93
T47	N 51° 08' 29" E	27.01
T48	N 51° 08' 29" E	18.41
T49	S 05° 20' 52" W	8.08
T50	S 70° 29' 23" W	0.29

LABEL	RADIUS	CENTRAL ANGLE	ARC LENGTH	TAN. LENGTH
C1	360.00	32° 44' 29"	205.72	105.75
C2	378.66	108° 00' 00"	713.76	521.18
C3	407.77	42° 51' 29"	305.02	160.04
C4	137.69	04° 09' 35"	10.00	5.00
C5	137.69	04° 09' 35"	10.00	5.00
C6	518.10	22° 40' 37"	204.27	103.49
C7	357.77	12° 03' 14"	75.27	37.77
C8	428.66	103° 04' 30"	771.16	539.62
C9	378.66	11° 31' 31"	76.17	38.21
C10	378.66	11° 26' 46"	75.65	37.95
C11	428.66	10° 16' 51"	76.92	38.56
C12	335.00	34° 30' 00"	201.72	104.02
C13	403.66	24° 57' 39"	175.85	89.34
C14	403.66	34° 30' 30"	243.12	125.37
C15	403.66	21° 17' 28"	150.00	75.88
C16	403.66	27° 14' 24"	191.91	97.80
C17	362.77	42° 51' 29"	298.32	156.23
C18	553.10	35° 19' 57"	341.08	176.16
C19	70.50	41° 37' 58"	51.23	26.80
C20	40.50	90° 00' 00"	63.62	40.50
C21	413.82	15° 37' 05"	112.80	56.75
C22	40.50	56° 29' 50"	39.94	21.76
C23	360.00	01° 45' 31"	11.05	5.53
C24	360.00	11° 37' 24"	73.03	36.64
C25	360.00	10° 45' 49"	67.63	33.92
C26	360.00	10° 24' 05"	65.35	32.77
C27	360.00	00° 02' 49"	0.29	0.15
C28	378.66	03° 19' 58"	22.03	11.02
C29	378.66	16° 49' 56"	111.24	56.02
C30	15.50	86° 36' 34"	23.43	14.81
C31	91.00	08° 21' 47"	13.28	6.65
C32	91.00	28° 37' 36"	45.47	23.22
C33	91.00	04° 38' 34"	7.37	3.69
C34	61.00	27° 17' 57"	29.06	14.81
C35	61.00	33° 01' 23"	35.16	18.08
C36	61.00	29° 40' 41"	31.60	16.16
C37	393.32	09° 09' 14"	62.84	31.49
C38	15.50	102° 32' 03"	27.74	19.32
C39	378.66	17° 25' 42"	115.18	58.04
C40	378.66	03° 44' 30"	24.73	12.37
C41	407.77	08° 20' 54"	59.41	29.76
C42	407.77	10° 29' 03"	74.62	37.41
C43	407.77	09° 40' 54"	68.90	34.53
C44	407.77	09° 18' 33"	66.02	33.08

LABEL	RADIUS	CENTRAL ANGLE	ARC LENGTH	TAN. LENGTH
C45	407.77	05° 04' 05"	36.07	18.05
C46	137.69	04° 09' 35"	10.00	5.00
C47	137.69	04° 09' 35"	10.00	5.00
C48	516.10	04° 18' 55"	38.87	19.44
C49	516.10	09° 18' 16"	83.81	42.00
C50	516.10	09° 03' 26"	81.59	40.86
C51	357.77	09° 42' 39"	60.64	30.39
C52	357.77	02° 20' 36"	14.63	7.32
C53	428.66	06° 15' 31"	46.82	23.44
C54	428.66	08° 03' 14"	60.26	30.18
C55	428.66	08° 02' 23"	60.15	30.12
C56	428.66	08° 11' 19"	61.26	30.68
C57	428.66	08° 31' 49"	63.82	31.97
C58	428.66	04° 48' 44"	36.00	18.01
C59	15.50	86° 26' 13"	23.38	14.56
C60	61.00	11° 01' 56"	11.75	5.89
C61	61.00	46° 32' 57"	49.56	26.24
C62	25.50	49° 16' 16"	21.93	11.69
C63	45.00	28° 47' 24"	22.81	11.55
C64	45.00	54° 00' 20"	42.42	22.93
C65	45.00	38° 22' 38"	30.14	15.66
C66	45.00	50° 59' 34"	40.05	21.46
C67	25.50	49° 16' 16"	21.93	11.69
C68	25.50	57° 09' 46"	25.44	13.89
C69	45.50	45° 00' 13"	35.74	18.85
C70	45.50	118° 05' 45"	93.78	75.87
C71	45.50	77° 23' 25"	61.46	36.45
C72	45.50	37° 46' 35"	30.00	15.57
C73	25.50	41° 06' 13"	18.29	9.56
C74	20.00	73° 37' 25"	25.70	14.97
C75	20.00	140° 51' 49"	49.17	56.27
C76	428.66	13° 21' 11"	99.90	50.18
C77	428.66	08° 23' 27"	62.78	31.44
C78	428.66	08° 07' 10"	60.75	30.42
C79	[illegible]	08° 05' 12"	60.50	30.30
C80	[illegible]	10° 57' 37"	82.00	41.13
C81	[illegible]	16° 35' 33"	122.86	61.98
C82	378.66	09° 14' 08"	61.04	30.58
C83	378.66	15° 51' 55"	104.85	52.76
C84	15.50	90° 00' 22"	24.35	15.50
C85	434.32	02° 17' 34"	17.38	8.69
C86	434.32	07° 57' 19"	60.30	30.20
C87	20.00	90° 00' 00"	31.42	20.00
C88	50.00	41° 37' 58"	36.33	19.01
C89	15.50	104° 54' 57"	28.38	20.17
C90	378.66	02° 32' 12"	16.76	8.38
C91	91.00	04° 38' 34"	7.37	3.69
C92	61.00	57° 34' 53"	61.30	33.52
C93	45.00	172° 09' 56"	135.22	657.17
C94	45.50	278° 15' 59"	220.98	39.37
C95	91.00	41° 37' 58"	66.12	34.60
C96	61.00	90° 00' 00"	95.82	61.00
C97	434.32	10° 14' 53"	77.68	38.95
C98	553.10	12° 39' 17"	122.16	61.33
C99	382.77	30° 48' 14"	205.79	105.45

SCALE 1" = 80'

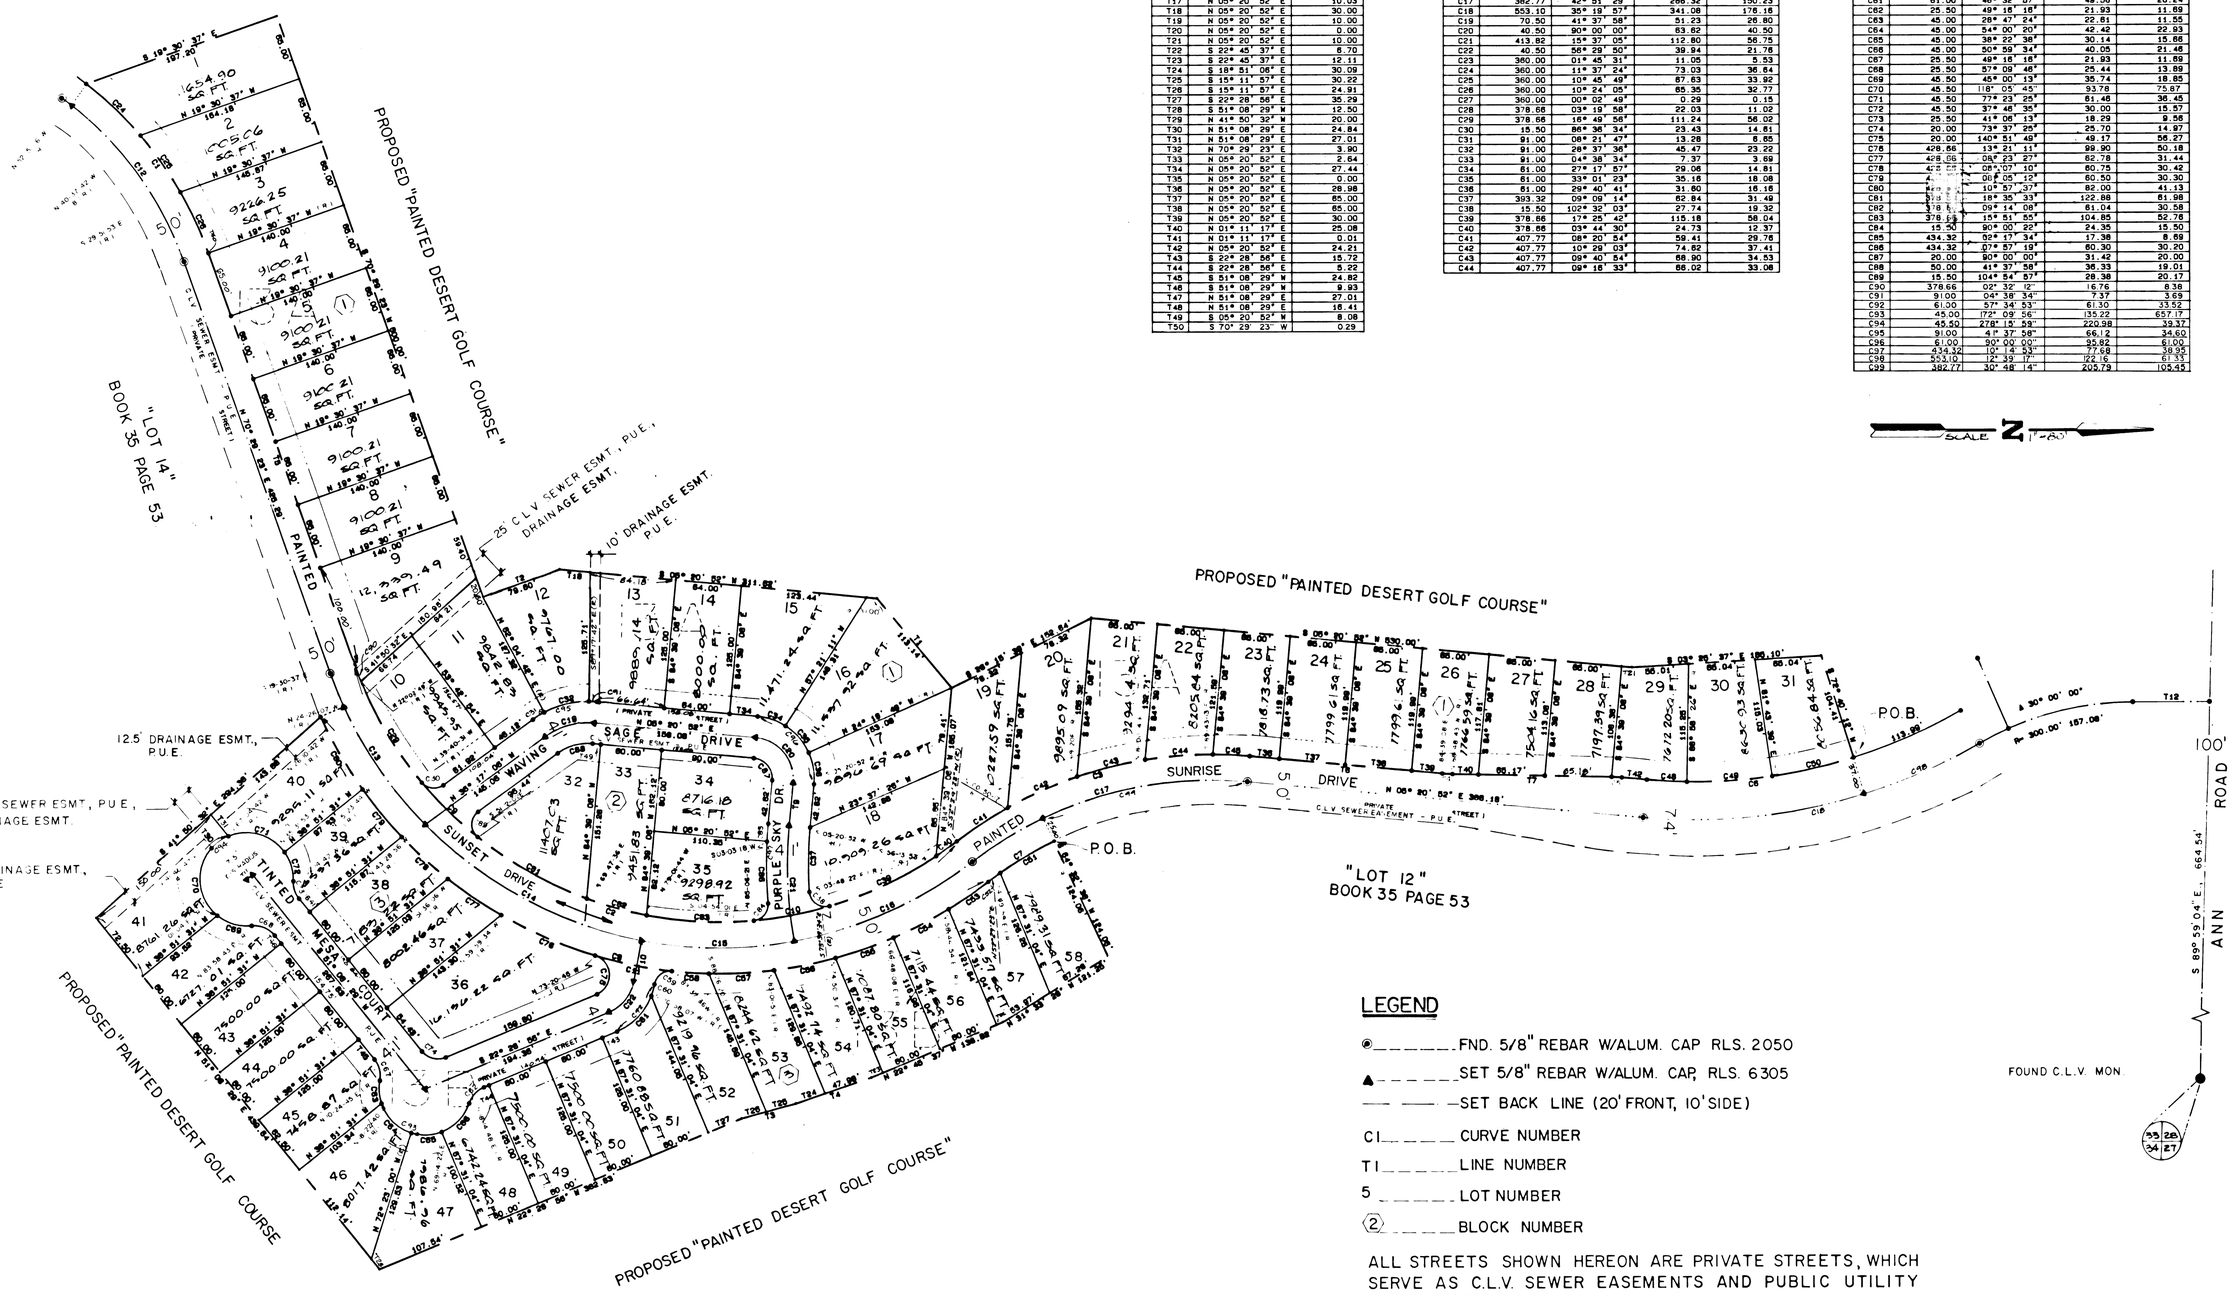

LEGEND

- ● _____ FND. 5/8" REBAR W/ALUM. CAP RLS. 2050
- ▲ _____ SET 5/8" REBAR W/ALUM. CAP, RLS. 6305
- — — — SET BACK LINE (20' FRONT, 10' SIDE)
- C1 _____ CURVE NUMBER
- T1 _____ LINE NUMBER
- 5 _____ LOT NUMBER
- (2) _____ BLOCK NUMBER

ALL STREETS SHOWN HEREON ARE PRIVATE STREETS, WHICH SERVE AS C.L.V. SEWER EASEMENTS AND PUBLIC UTILITY EASEMENTS.

SHEET 3 OF 3

a3a1-13A+B

Book 39 PAGE 99 Amended ~~Book 38 Page 37~~

Book 880718

00706

(AMENDED PLAT)

PAINTED DESERT PARCELS 13A & 13B

A PORTION OF THE (E1/2) OF THE (NE1/4) OF SEC. 33, T.18S., R.60E., M.D.M.

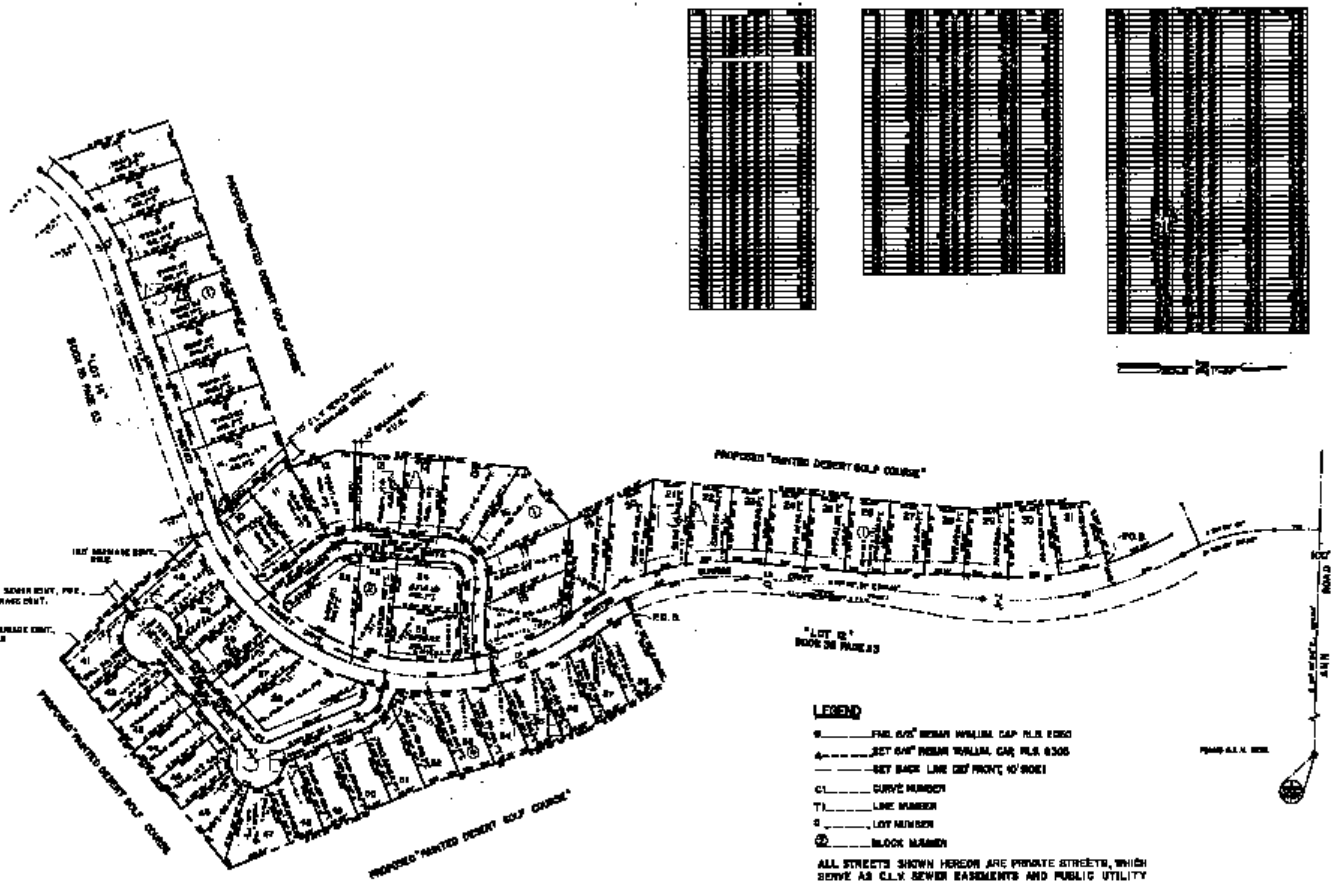

Book 37 PAGE 99