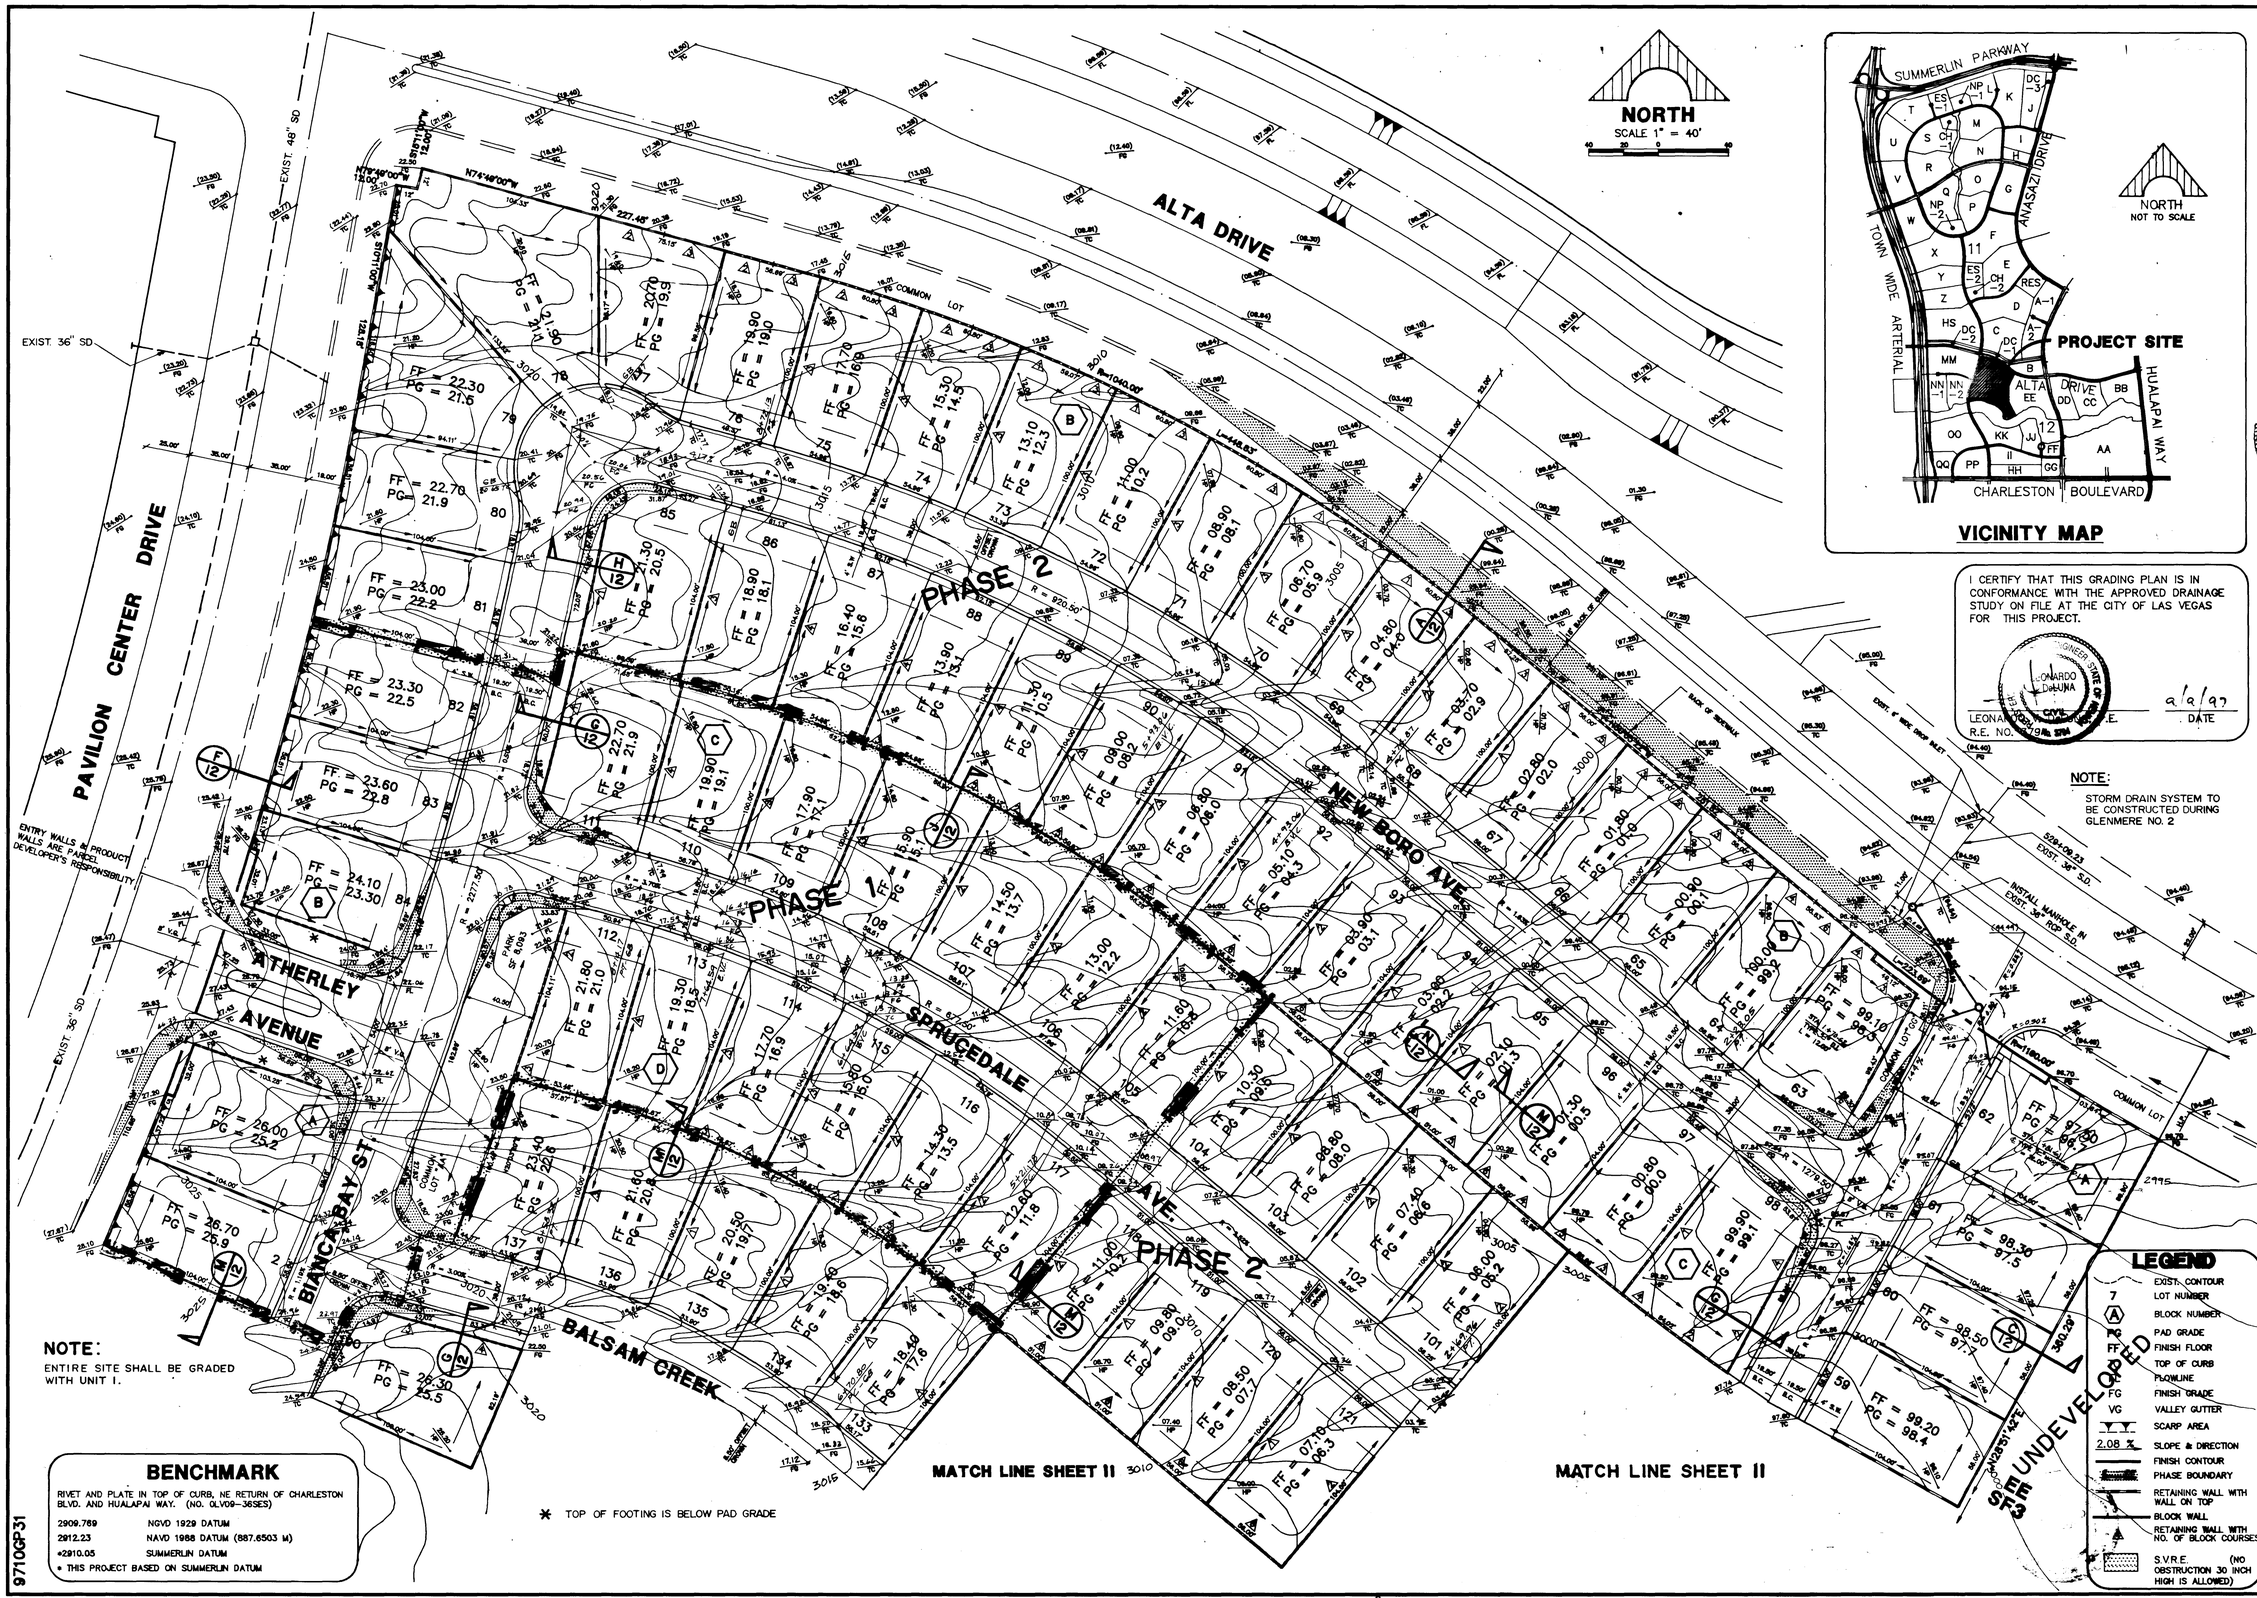

(675)

107Y-4525-2

ALTA DRIVE
NORTH
VICINITY MAP
PROJECT SITE
CHARLESTON BOULEVARD
MATCH LINE SHEET 10
MATCH LINE SHEET 11
NOTE:
BENCHMARK
DeLUNA, INC.
ENGINEERING • PLANNING • SURVEYING
LENNAR HOMES OF NEVADA
GLENMERE NO.2 BY LENNAR HOMES
SHEET
10