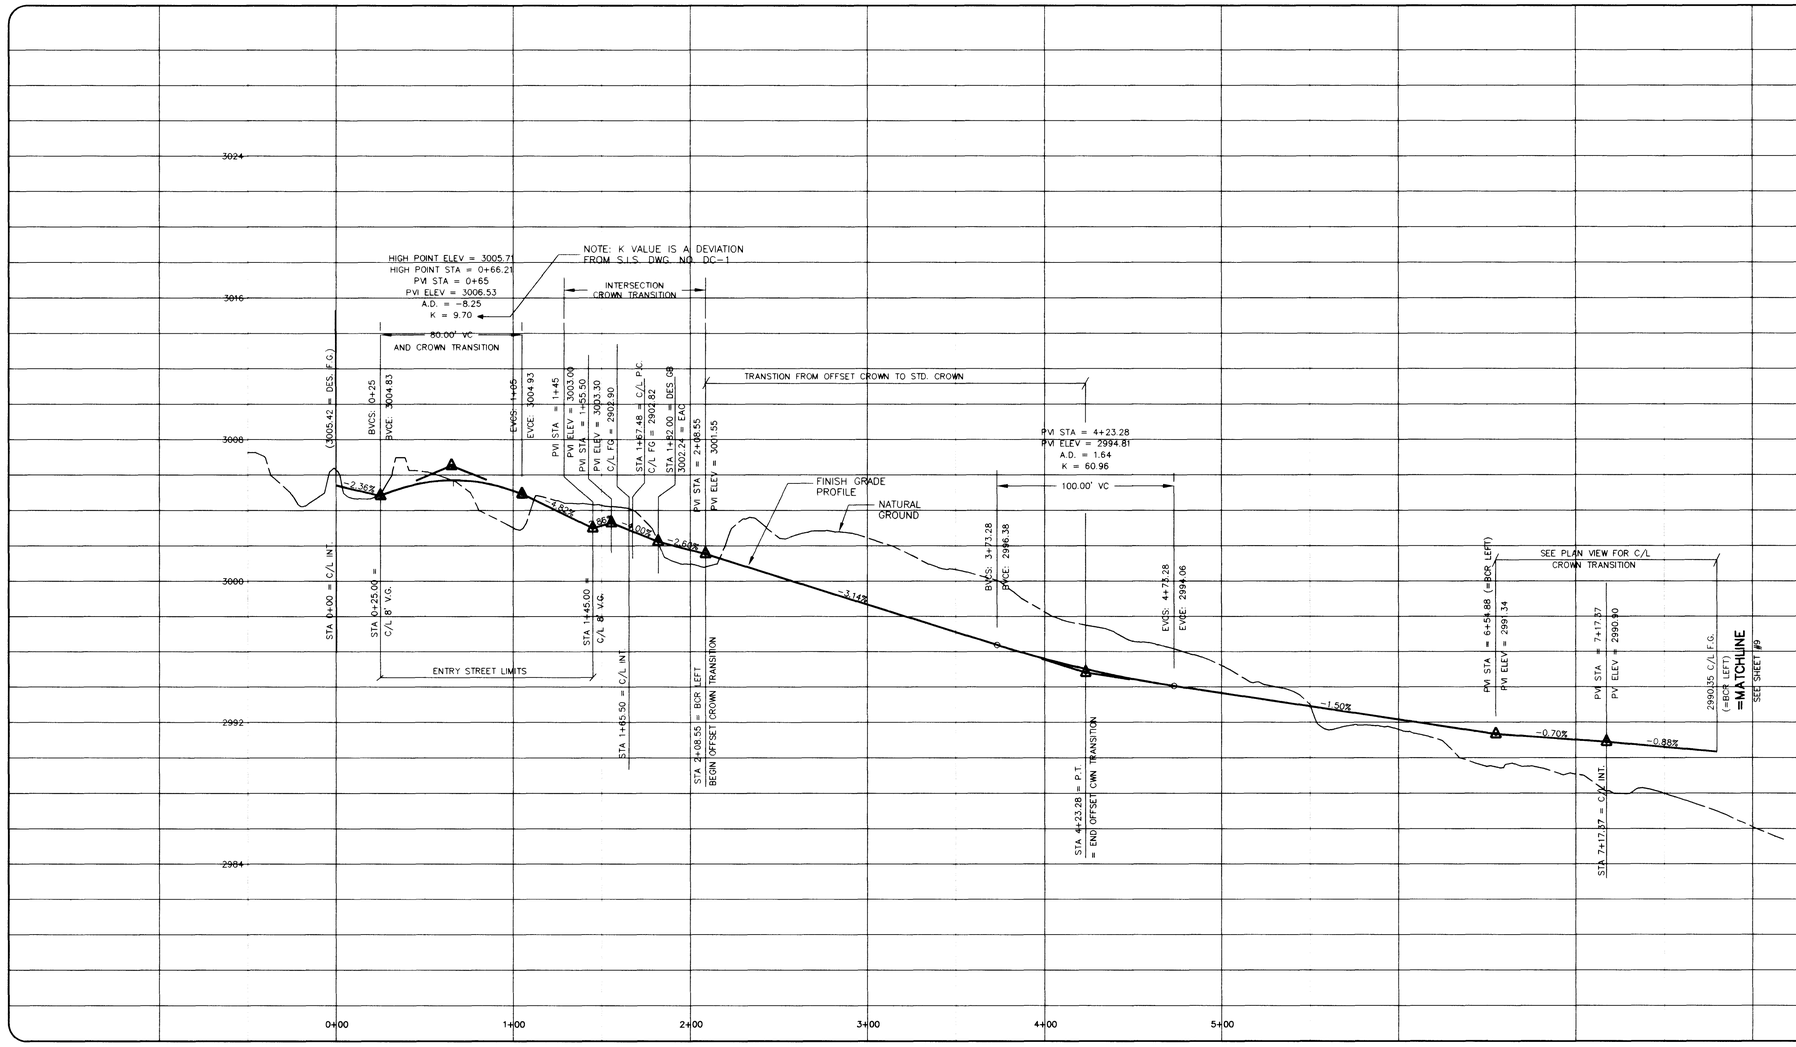

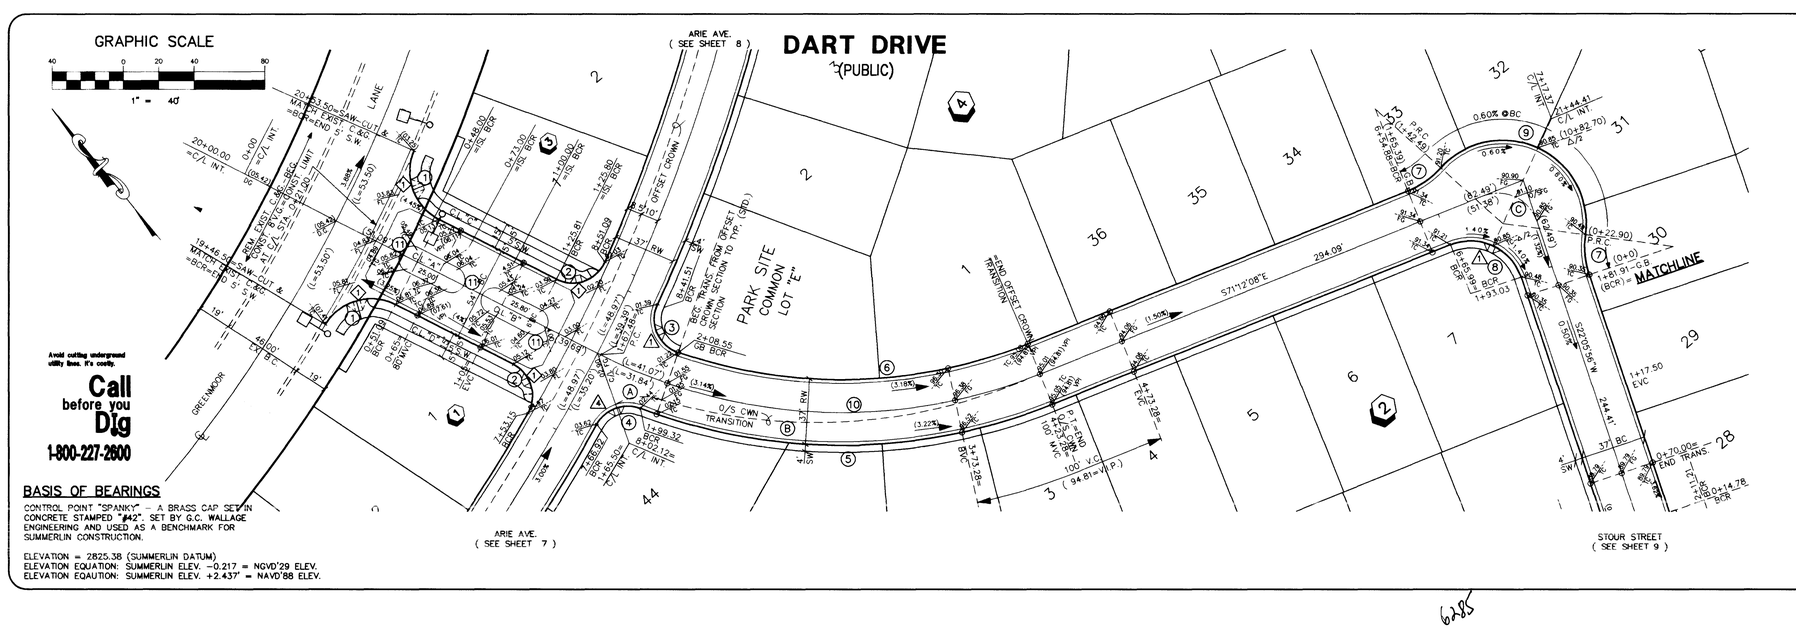

CURVE DATA TABLES (* OFFSET C/L DATA)

CURVE	RADIUS	LENGTH	TANGENT	DELTA	
1	30.00'	45.12'	28.06'	86°10'06"	BC
2	20.00'	32.43'	21.04'	92°54'22"	BC
3	20.00'	33.34'	22.02'	95°30'22"	BC
4	20.00'	28.56'	17.33'	81°49'51"	BC
5	318.50'	237.78'	124.74'	42°46'28"	BC
6	281.50'	115.53'	58.59'	23°30'50"	BC
7	50.00'	22.90'	11.66'	26°14'44"	BC
8	30.00'	48.85'	31.78'	93°18'04"	BC
9	47.00'	119.59'	152.74'	145°47'32"	BC
10	300.00'	255.80'	136.26'	48°51'16"	C/L
11	6.00'	18.85'	-	180°00'00"	BC
A	30.82'	27.72'	14.88'	51°32'07"	*
B	302.92'	212.85'	111.83'	40°15'34"	*
C	23.00'	37.45'	24.36'	93°18'04"	*

SW RAMP DATA

SYM	A	B	
1	4.0'	4.0'	S.D.# S-75
2	8.0'	8.0'	S.D.# S-77
3	15.0'	4.5'	S.D.# S-77

CONSULTING ENGINEERS • PLANNERS • LAND SURVEYORS
2727 SOUTH RAINBOW BOULEVARD
LAS VEGAS, NEVADA 89102-5148 PHONE (702) 873-7550 FAX (702) 362-2597

REV	DATE	BY	REVISION

KAUFMAN & BROAD
CITY OF LAS VEGAS, NEVADA

TITLE: STREET PLAN & PROFILE
DART DRIVE

PROJECT: OAK KNOLL
SUMMERLIN VILLAGE 11/12

SEAL

4.3.97

WO NO. 5070
BY JM/DLG
DATE OCT.,96
SCALE: HORIZ. 1"=40' VERT. 1"=4'
SHEET 6 OF 26 SHEETS

H:\CAD\LANDEV\5070\STP(BR-STC)

H:\CAD\LANDEV\5370\5070STP Wed Apr 02 17:13:42 1997 PLOTTED BY: DLG

6285

107Y-4509

STREET PLAN & PROFILE
DART DRIVE

OAK KNOLL
SUBDIVISION VILLAGE OF LISLE

FOR STREET SECTIONS
SEE DETAILS SHEET 2