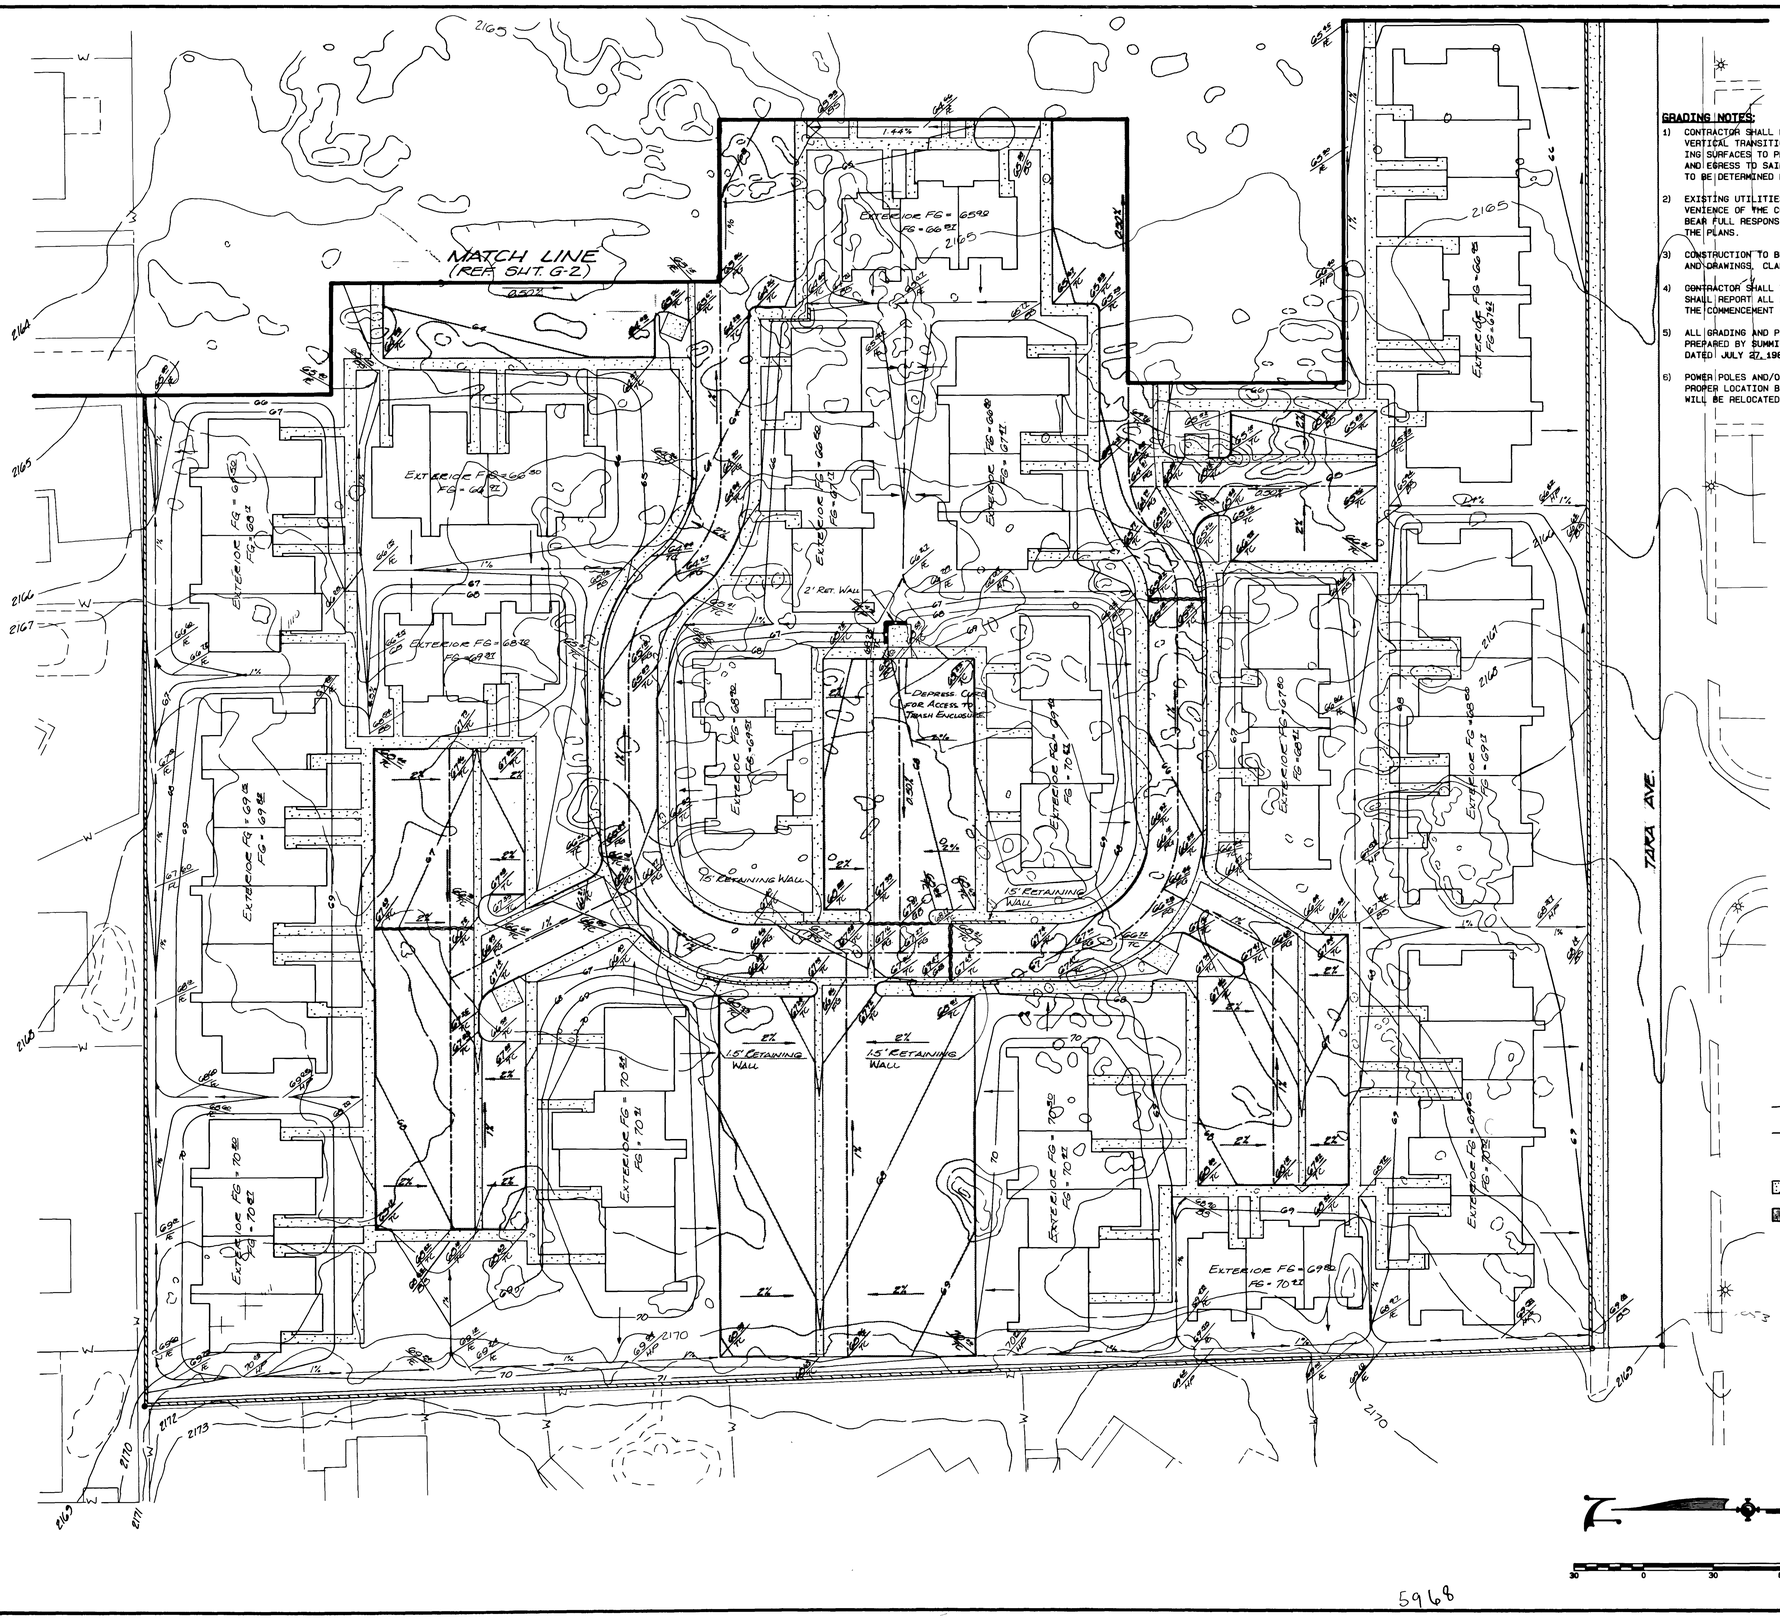
MATCH LINE
(REF. SHT. G-2)
TARA AVE.
2' RET. WALL
1.5' RETAINING WALL
DEPRESS. CURB FOR ACCESS TO TRASH ENCLOSURE

 
SUMMIT
GRADING PLAN
LAS VEGAS
NEVADA
REV. DATE
DESCRIPTION
BY APPD
DRAWN BY
CHECKED BY
DATE
SCALE
SHEET
OF
19
15-9-20