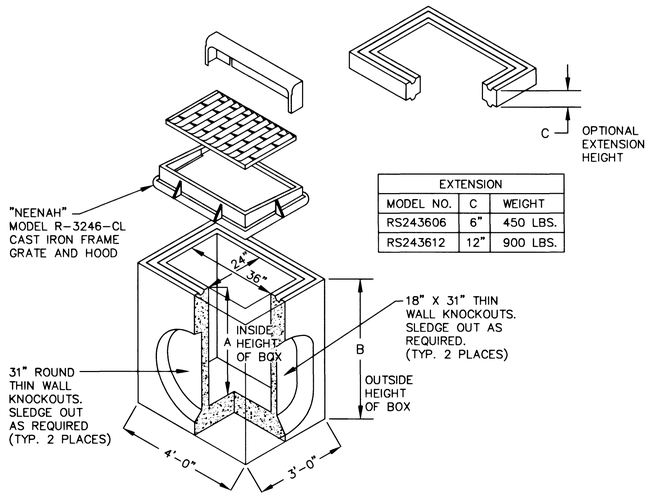

EXTENSION		
MODEL NO.	C	WEIGHT
RS243606	6"	450 LBS.
RS243612	12"	900 LBS.

DROP INLET, UP TO 6'-0" INSIDE DEPTH			
MODEL NO.	A	B	* WEIGHT
DI243636-4R	36"	42"	3028 LBS.
DI243648-4R	48"	54"	3889 LBS.
DI243660-4R	60"	66"	5611 LBS.
DI243672-4R	72"	78"	6472 LBS.

* BOX ONLY

PC1 24" X 36" CURB INLET W/ CAST IRON FRAME GRATE, AND HOOD

SCALE: N.T.S.

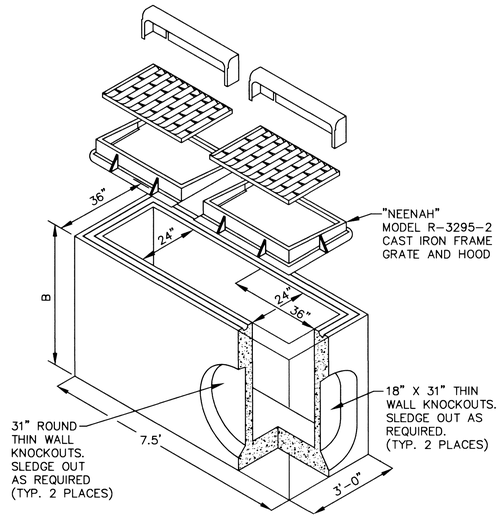

PC2 24" X 78" CURB INLET W/ CAST IRON FRAME GRATE, AND HOOD

SCALE: N.T.S.

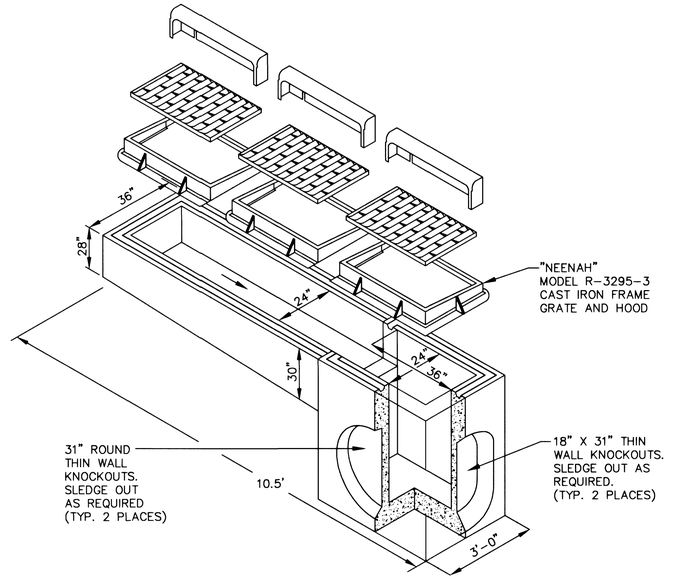

DEPTH FROM 3.5' TO 6.0'

PC3 24" X 36" CURB INLET W/ CAST IRON FRAME GRATE, AND HOOD W/ 42" TROUGH

SCALE: N.T.S.

REV	DATE	DESCRIPTION	DATE	AGCY. APP.	DATE	APPROVED

PROJ NO: W7X70800
DESIGN: DEP
DATE: 2/14/2002
SCALE: NONE
CADFILE: [redacted]

PROFESSIONAL ENGINEER-STATE OF NEVADA DAVID E. POTTER CIVIL No. 8880

STAMP DATE: 2/26/02

Sverdrup CIVIL, INC.
5400 W. SAHARA AVE., SUITE 150
LAS VEGAS, NEVADA 89102-1946
PHONE (702) 870-7620
FAX (702) 870-1731

RAINBOW BOULEVARD
SILVERSTREAM AVE. TO SMOKE RANCH ROAD

PRECAST OR CAST-IN-PLACE
DROP INLET DETAILS

SHEET
SD-20
84 OF 110 SHEETS

DRAWING NO.
107-V3519

NAME: P:\W7X70800\700CADD\702CIVIL\702DWG\70800-sd34.dwg DATE: FEB 25, 2002 TIME: 10:50 AM

45875