DISCLAIMER NOTE

UTILITY LOCATIONS SHOWN HEREON ARE APPROXIMATE ONLY. IT SHALL BE THE CONTRACTOR'S RESPONSIBILITY TO DETERMAIN THE EXACT HORIZONTAL AND VERTICAL LOCATION OF ALL EXISTING UNDERGROUND AND OVERHEAD UTILITIES PRIOR TO COMMENCING CONSTRUCTION. NO REPRESENTATION IS MADE YHAT ALL EXISTING UTILITIES ARE SHOWN HEREON. THE ENGINEER ASSUMES NO RESPONSIBILITY FOR UTILITIES NOT SHOWN OR UTILITIES NOT SHOWN IN THEIR PROPER LOCATION

AVOID CUTTING UNDERGROUND UTILITY LINES. IT'S COSTLY.

CALL BEFORE YOU DIG.

1-800-227-2600

UNDERGROUND SERVICE ALERT (USA)

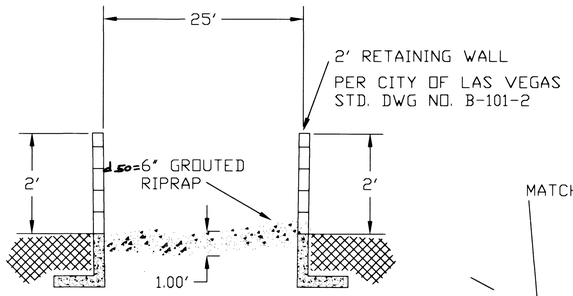

SECTION "B-B"
N.T.S.

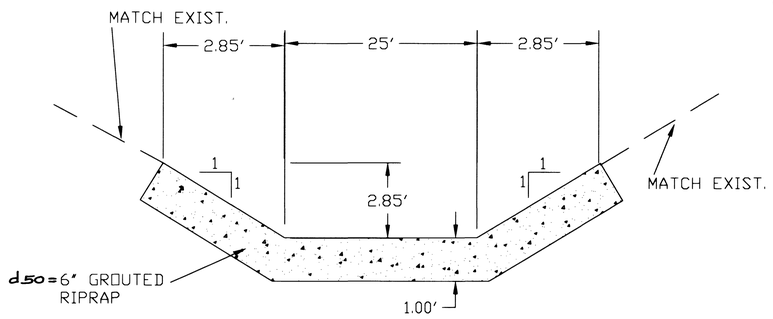

SECTION "A-A
N.T.S.

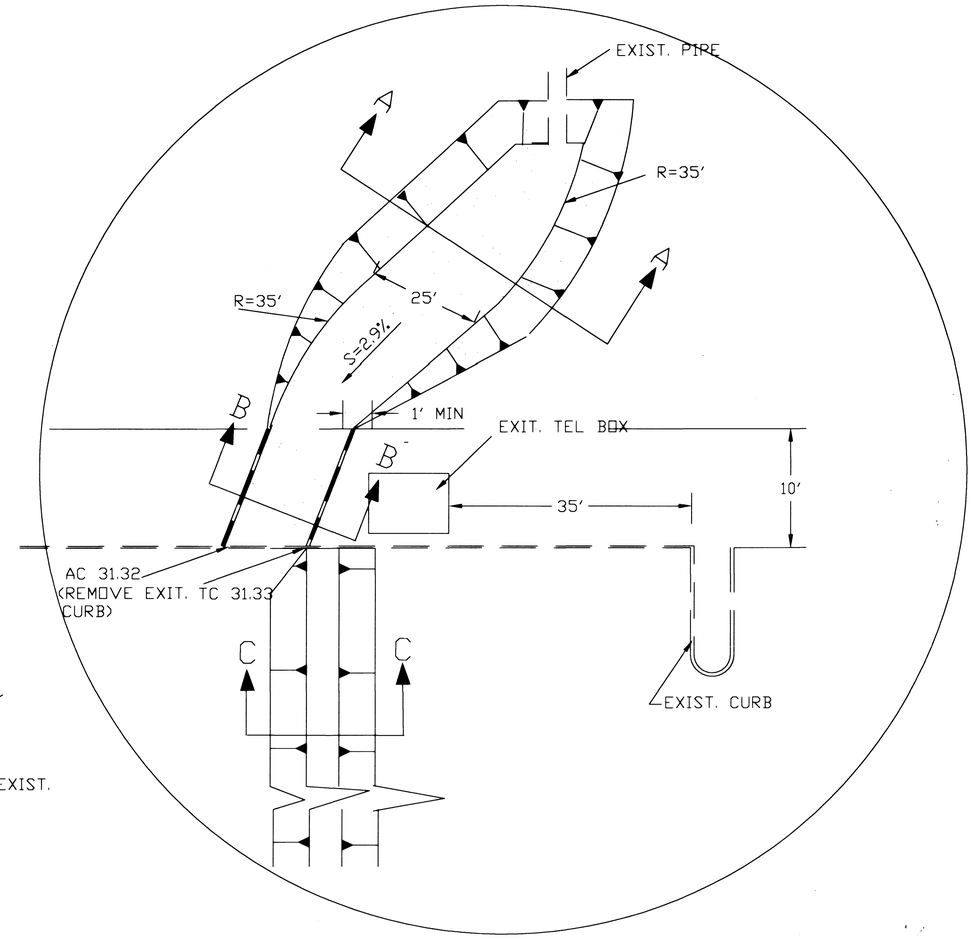

DETAIL I
N.T.S.

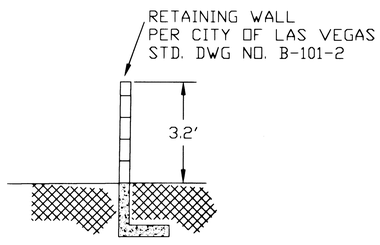

SECTION "E-E"
N.T.S.

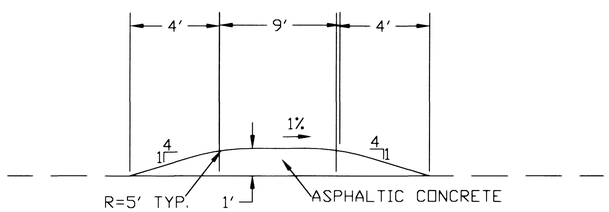

SECTION "C-C"
12" SPEED BUMP
N.T.S.

REGISTERED PROFESSIONAL ENGINEER STATE OF NEVADA
ALI R. BOGHANIPOUR
CIVIL
No. 13986

ART CONSULTING ENGINEERS

7/16/08
DATE

REV	DATE	BY	REVISION	APPROVED
			ADDED SHPT. @ -1"	8/4/08 CF

ART CONSULTING ENGINEERS
Engineering
Planning
Commercial & Residential
Hydrology and Traffic study
3760 SOUTH JONES BLVD, SUITE 26
LAS VEGAS, NEVADA 89103
TEL (702)456-5961
FAX (702)253-9988

Title: DETAIL PLAN
Project: RAINBOW PROMENADE
Agency: CITY OF LAS VEGAS, NEVADA

Project no.: 94-1001
Project mgr.: A.R.T.
Designed by: A.R.T.
Drawn by: D.R.
Date: 4/26/00

6 A OF 14

C.L.V. DRAWING #
1074-4448

25137