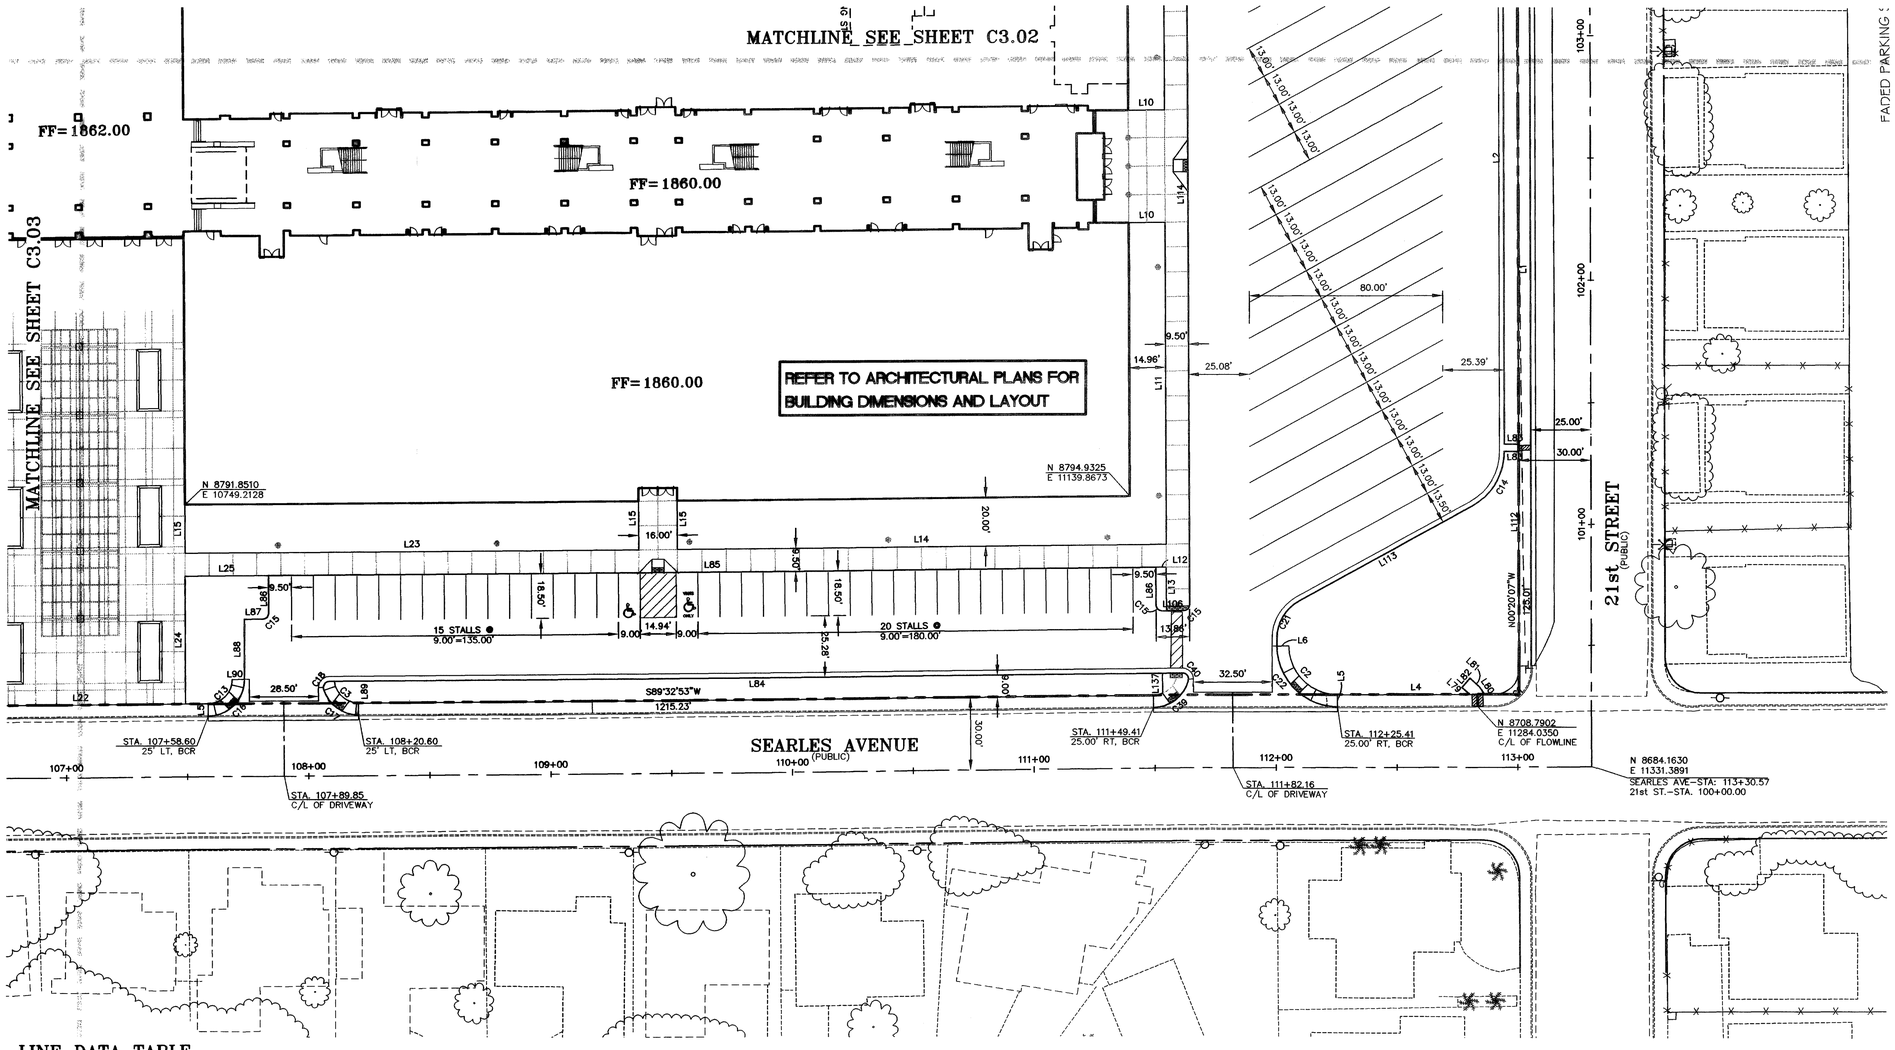

LINE DATA TABLE

LINE	BEARING	DISTANCE
L1	N00°20'07"W	325.85'
L2	N00°20'07"W	234.48'
L3	S00°27'07"E	9.00'
L4	S89°32'53"W	65.24'
L5	S00°27'07"E	5.00'
L6	N89°32'53"E	5.00'
L7	S89°32'29"W	9.50'
L8	N89°32'29"E	9.50'
L9	S00°27'07"E	130.67'
L10	N89°32'53"E	15.00'
L11	N00°27'07"W	132.00'
L12	S89°32'53"W	4.34'
L13	N00°27'07"W	17.99'
L14	S89°32'53"W	202.33'
L15	S00°27'07"E	20.00'
L16	S00°02'14"E	32.08'
L17	N89°32'53"E	45.39'
L18	S00°02'14"E	52.85'
L19	S89°32'29"W	18.01'
L20	S00°27'07"E	5.57'
L21	N89°32'53"E	73.32'
L22	S89°32'53"W	86.67'
L23	S89°32'53"W	187.33'
L24	N00°27'07"W	52.78'
L25	N89°32'53"E	34.36'
L26	N89°32'53"E	27.82'
L27	S00°27'07"E	94.00'
L28	S89°32'53"W	73.33'
L29	S00°27'07"E	10.00'
L30	N89°32'53"E	9.00'
L31	N89°32'53"E	29.64'
L32	N00°27'07"W	20.00'
L33	S89°32'53"W	48.69'
L34	S89°32'53"W	89.13'
L35	S00°02'12"E	55.34'
L36	S64°09'21"W	31.72'
L37	S89°57'46"W	4.74'
L38	S89°57'46"W	4.70'
L39	S64°09'20"W	31.72'
L40	S00°02'15"E	120.56'
L41	N89°57'46"E	27.49'
L42	N00°31'47"W	11.47'
L43	N89°28'13"E	5.00'
L44	S89°57'46"W	18.83'
L45	N00°02'14"W	172.68'
L46	N00°27'07"W	10.00'
L47	N89°32'53"E	224.40'
L48	N89°32'53"E	24.00'
L49	N89°32'53"E	20.66'
L50	S89°32'53"W	34.00'
L51	N89°32'53"E	46.24'
L52	N08°43'19"E	5.00'
L53	S00°20'07"E	31.38'
L54	N60°59'31"E	117.17'
L55	S60°59'31"W	109.15'
L56	S30°27'07"E	4.94'
L57	N89°32'53"E	145.50'
L58	N00°27'07"W	15.50'
L59	N89°32'53"E	13.33'
L60	N00°27'07"W	17.00'
L61	N00°27'07"W	30.71'
L62	S00°27'07"E	30.00'
L63	N00°27'07"W	30.00'
L64	N00°02'14"W	5.00'
L65	N89°57'46"E	5.00'
L66	S00°02'14"E	5.00'
L67	N00°02'14"W	15.50'
L68	N00°02'14"W	30.00'
L69	N89°57'46"E	212.00'
L70	N89°57'46"E	64.00'
L71	S00°02'14"E	12.50'
L72	N00°02'14"W	12.50'
L73	N00°02'14"W	24.50'
L74	S00°02'14"E	15.50'
L75	S89°57'46"W	5.00'
L76	N89°57'46"E	15.50'
L77	S00°02'14"E	17.00'
L78	S89°57'46"W	16.28'
L79	S48°34'48"E	4.33'
L80	N34°38'32"W	3.90'
L81	N48°34'48"W	5.06'
L82	N41°25'12"E	5.00'
L83	N89°39'53"E	6.00'
L84	N89°32'53"E	352.81'
L85	N89°32'53"E	366.94'
L86	S00°27'07"E	15.50'
L87	S89°32'53"W	7.52'
L88	S00°27'07"E	24.78'
L89	N00°27'07"W	5.00'
L90	S89°32'53"W	5.00'
L91	S89°32'53"W	103.80'
L92	N00°27'07"W	6.80'
L93	N89°57'46"E	226.37'
L94	N89°57'46"E	9.37'
L95	N89°32'53"E	6.50'
L96	N00°27'07"W	34.78'
L97	S89°32'53"W	93.99'
L98	S89°32'53"W	91.51'
L99	S00°27'07"E	25.78'
L100	N00°02'14"W	15.00'
L101	N00°02'14"W	15.00'
L102	N00°02'14"W	15.00'
L103	S89°32'53"W	2.50'
L104	N00°27'07"W	35.00'
L105	N89°32'53"E	2.50'
L106	N89°32'53"E	8.86'
L107	S00°20'07"E	143.45'
L108	N89°32'53"E	370.00'
L109	N89°32'53"E	31.44'
L110	N89°32'53"E	66.14'
L111	N89°32'53"E	19.02'
L112	S00°20'07"E	119.47'
L113	S59°32'53"W	84.20'
L114	N00°27'07"W	336.67'
L115	N89°32'53"E	50.00'
L116	S00°27'07"E	25.84'
L117	N89°32'53"E	50.59'
L118	N89°57'46"E	15.74'
L119	S00°27'07"E	10.95'
L120	N00°02'14"W	16.50'
L121	S89°57'46"W	21.00'
L122	S00°02'14"E	235.00'
L123	N00°02'14"W	145.00'
L124	N00°02'14"W	258.16'
L125	S89°57'46"W	15.50'
L126	N00°02'14"W	210.00'
L127	S89°32'53"W	199.00'
L128	N00°27'07"W	3.67'
L129	S89°32'53"W	13.14'
L130	S89°32'53"W	6.48'
L131	N89°57'46"E	6.28'
L132	S00°02'14"E	7.47'
L133	N00°02'14"W	3.70'
L134	S89°57'46"W	6.28'
L135	N89°57'46"E	4.26'
L136	N00°02'14"W	1.77'
L137	S00°27'07"E	8.25'
L138	N00°02'14"W	15.50'
L139	N89°57'46"E	18.00'
L140	S00°02'14"E	12.06'
L141	N00°02'14"W	13.35'
L142	N00°27'07"W	32.00'
L143	N14°48'39"E	31.95'
L144	N89°32'53"E	14.12'
L145	N00°27'07"W	14.25'

CURVE DATA TABLE

CURVE	RADIUS	DELTA	LENGTH	TANGENT
C1	10.00'	89°53'00"	15.69'	9.98'
C2	20.00'	90°00'00"	31.42'	20.00'
C3	10.00'	84°15'39"	14.71'	9.05'
C4	20.00'	89°35'07"	31.27'	19.86'
C5	10.00'	80°56'34"	14.13'	8.53'
C6	15.00'	61°19'38"	16.06'	8.89'
C7	25.00'	61°19'38"	26.76'	14.82'
C8	2.50'	88°33'22"	3.86'	2.44'
C9	9.50'	30°00'00"	4.97'	2.55'
C10	2.50'	106°36'06"	4.65'	----
C11	9.50'	73°23'54"	12.17'	7.08'
C12	2.50'	180°00'00"	7.85'	----
C13	10.00'	90°00'00"	15.71'	----
C14	25.50'	61°19'38"	27.29'	15.12'
C15	2.50'	90°00'00"	3.93'	2.50'
C16	15.00'	90°00'00"	23.56'	15.00'
C17	15.00'	73°44'23"	19.31'	11.25'
C18	2.50'	106°15'37"	4.64'	----
C19	5.50'	180°00'00"	17.28'	----
C20	17.50'	180°00'00"	54.98'	----
C21	17.50'	60°00'00"	18.33'	10.10'
C22	25.00'	90°00'00"	39.27'	25.00'
C23	0.67'	90°00'00"	1.05'	0.67'
C24	43.50'	46°05'36"	34.99'	18.51'
C25	15.00'	89°53'00"	23.53'	14.97'
C26	24.50'	90°00'00"	38.48'	24.50'
C27	15.00'	80°56'34"	21.19'	12.80'
C28	2.50'	99°10'26"	4.33'	----
C29	25.50'	90°00'00"	40.06'	25.50'
C30	2.50'	90°24'53"	3.95'	----
C31	2.50'	89°35'07"	3.91'	2.48'
C32	4.50'	110°21'16"	8.67'	----
C33	27.50'	54°08'48"	25.99'	14.06'
C34	2.50'	180°00'00"	7.85'	----
C35	1.50'	180°00'00"	4.71'	----
C36	2.50'	83°54'39"	3.66'	2.25'
C37	52.00'	74°44'14"	67.83'	39.71'
C38	27.50'	90°00'00"	43.20'	27.50'
C39	15.00'	73°44'23"	19.31'	11.25'
C40	2.50'	106°15'37"	4.64'	----

GRAPHIC SCALE

30 0 15 30 60

(IN FEET)

1 inch = 30 ft.

BENCHMARK:

CITY OF LAS VEGAS BENCHMARK No. 7C01 23S4.
REVISION DATE: JUNE 3, 2002
RIVET AND PLATE IN TOP OF CURB AT THE NORTHEAST CORNER OF OWENS AVENUE AND BRUCE STREET
ELEVATION=569.580 METERS(NAVD'88)
=1868.70 FEET(NAVD'88)

CITY OF NORTH LAS VEGAS BENCHMARK No. 7C01 23S4.
REVISION DATE: AUGUST 1, 1997
ELEVATION=569.600 METERS(NAVD'88)
=1868.76 FEET(NAVD'88)

ELEVATIONS SHOWN HEREON ARE BASED ON THE CITY OF LAS VEGAS BENCHMARK. TO CONVERT TO CITY OF NORTH LAS VEGAS DATUM, ADD 0.06' TO ELEVATIONS SHOWN.

BASIS OF BEARING

NORTH 89°24'52" EAST – BEING THE NORTH LINE OF THE NORTHEAST QUARTER (NE1/4) OF SECTION 26, TOWNSHIP 20 SOUTH, RANGE 61 EAST, M.D.M., CLARK COUNTY, NEVADA, AS SHOWN BY THE MAP IN FILE 18 OF PARCEL MAPS, PAGE 91, OFFICIAL RECORDS, CLARK COUNTY, NEVADA.

SURVEY NOTE:
ALL CURB DIMENSIONS ARE TO BACK OF CURB UNLESS OTHERWISE NOTED

REVISIONS

REV	DESCRIPTION	DATE	BY

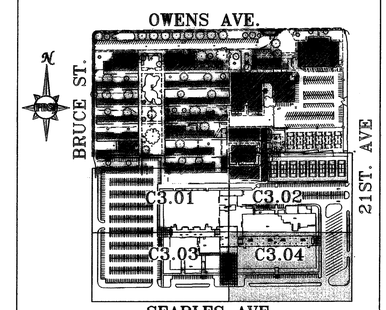

PHASE 1 KEYMAP

NTS

Call before you DIG 1-800-227-2600

Call before you OVERHEAD 1-702-593-8111

SEAL

CCSD PROJECT NO. 0741-08
CCSD REVIEW
APPROVED BY
DATE

DATE 02-26-04
DRAWN BY JMG
PROJECT ENGINEER VRH
SUBMITTAL BID SET
PROJECT NO. 1020018

PBSJ 320 Gibson Circle Henderson, Nevada 89014 TEL 702.565.7300 ENGINEERING · PLANNING · SURVEYING · CONSTRUCTION SERVICES

TATE SNYDER KIMSEY ARCHITECTS
709 Valle Verde Court Henderson, Nevada 89014 ph. 702 . 456 . 3000 fax 702 . 898 . 6209
www.tatesnyderkimsey.com

CLARK COUNTY SCHOOL DISTRICT
CONSTRUCTION MANAGEMENT DEPARTMENT 4828 S. PEARL STREET 799-7600 LAS VEGAS, NEVADA 89121

PROJECT
RANCHO HIGH SCHOOL
NORTH LAS VEGAS NEVADA

DRAWING TITLE
ON-SITE DIMENSION PLAN PHASE 1

SHEET NO.
C3.04
SHEET 12 OF 33

CLV# 307V897

1547-012-H4-PH1.dwg JS 06/10/04 10:03:31

75884