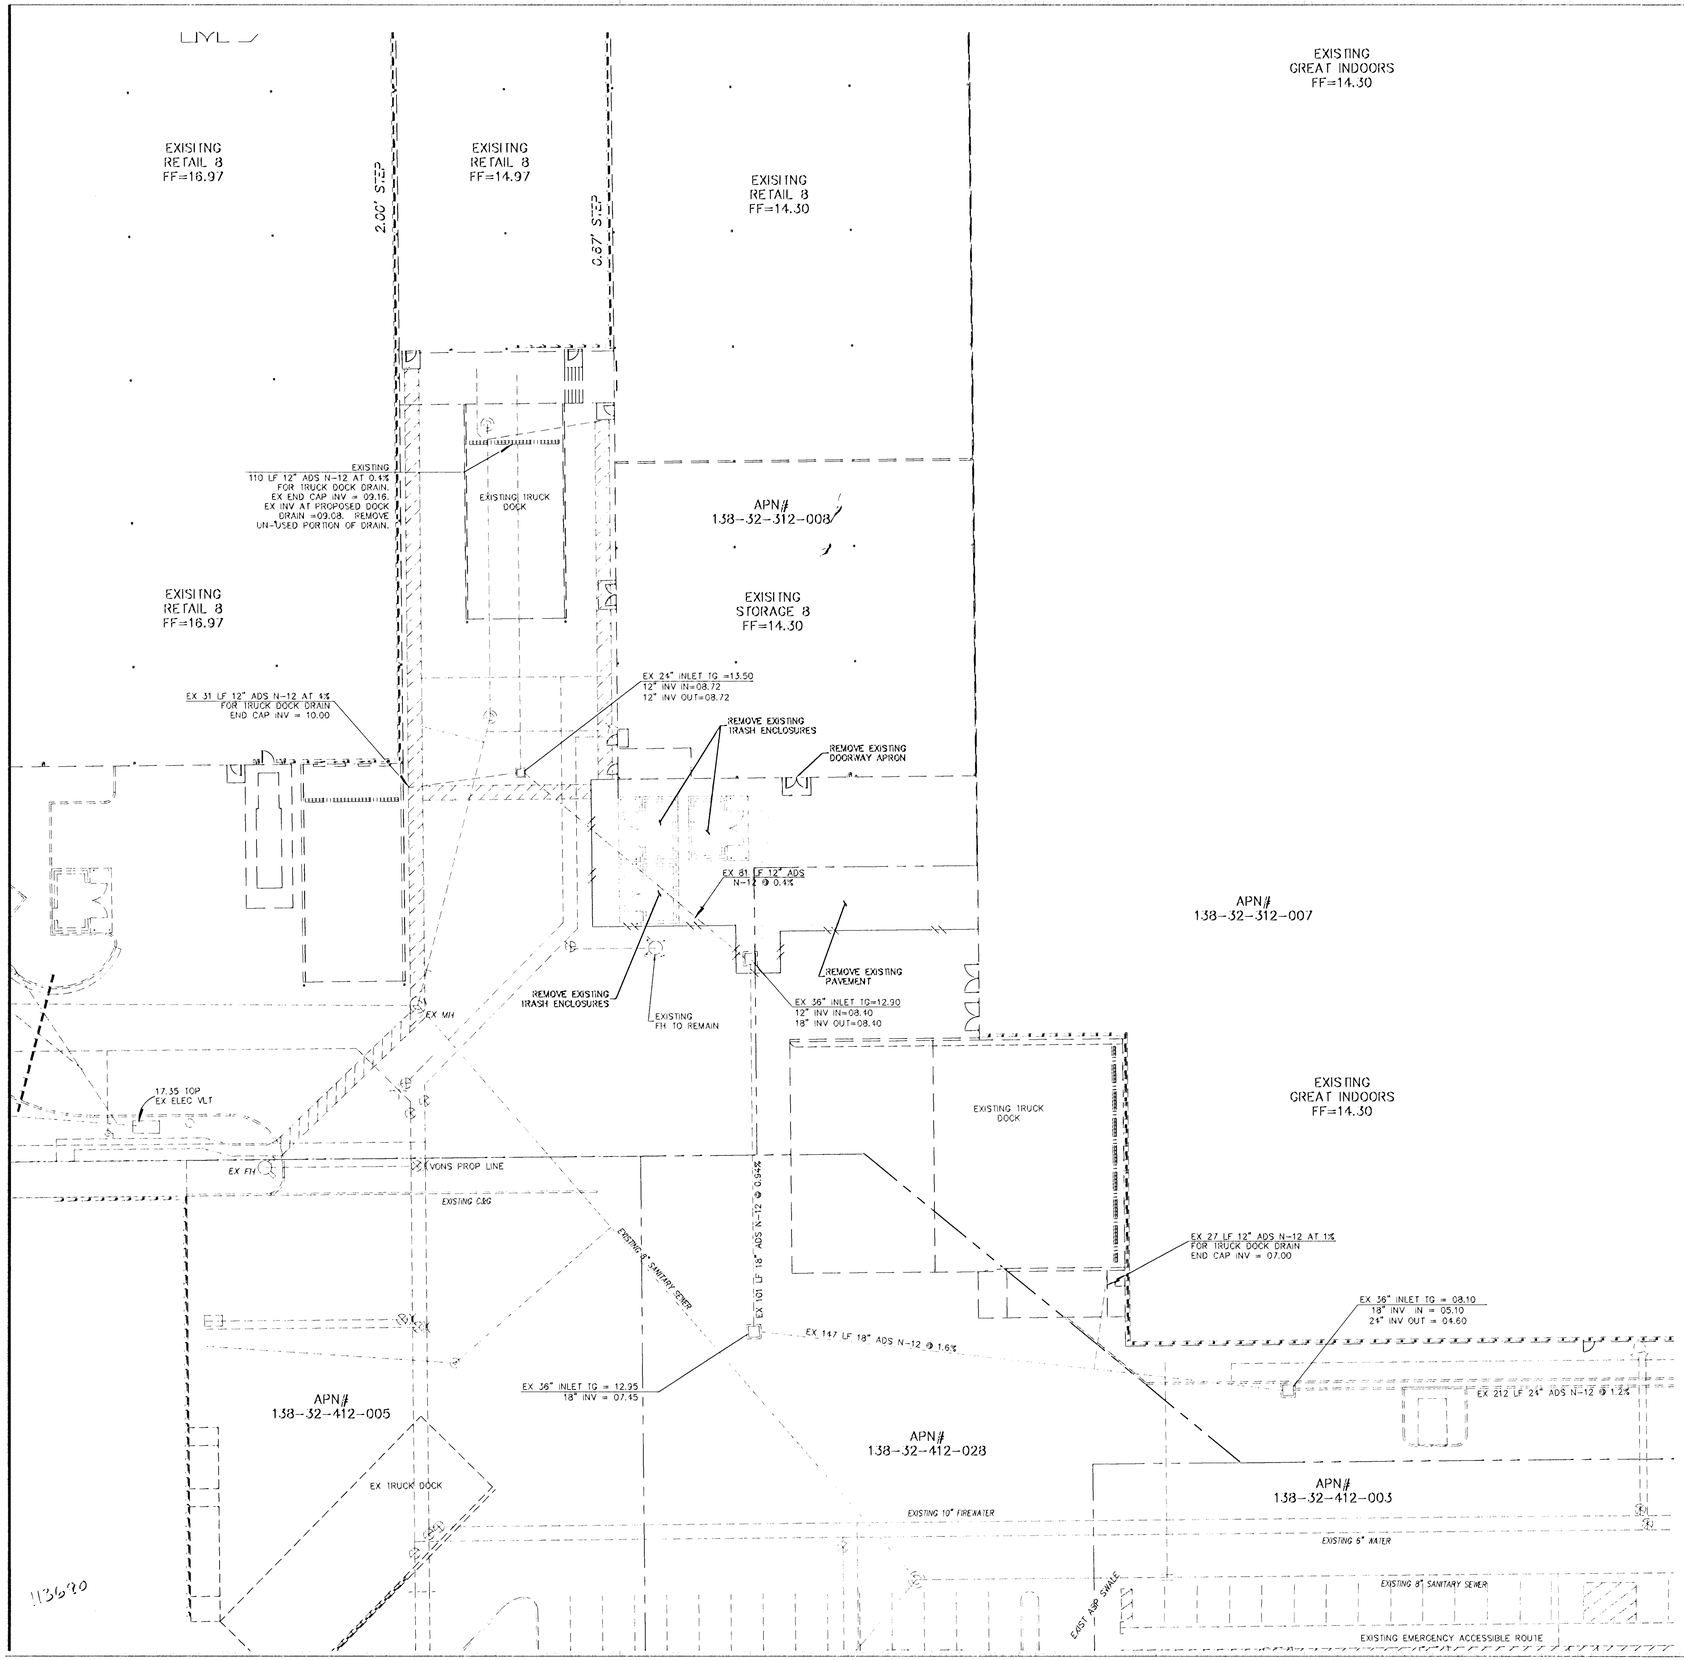

EXISTING GREAT INDOORS FF=14.30

BASIS OF BEARING

SOUTH 89°26'21" WEST, BEING THE BEARING OF THE SOUTH LINE OF THE SOUTHWEST QUARTER (SW 1/4) OF SECTION 32, TOWNSHIP 20 SOUTH, RANGE 60 EAST, M.D.M., CITY OF LAS VEGAS, CLARK COUNTY, NEVADA, AS SHOWN ON THAT CERTAIN PARCEL MAP ON FILE IN THE OFFICE OF THE CLARK COUNTY RECORDER IN FILE 50 OF PARCEL MAPS, AT PAGE 16.

BENCHMARK

PROJECT DATUM: NAVD88
CITY OF LAS VEGAS BENCHMARK: OLV00 3255E6
NAVD88 ELEVATION: 821.3617 METERS (2694.75 FEET)
RIVET AND PLATE IN TOP OF CURB, NORTHEAST CORNER OF CHARLESTON & MERIALDO

Avoid cutting underground utility lines this work.

Call before you Dig

1-800-227-2600

Avoid overhead power line contact

Call before you OVERHEAD

1-702-593-5111

MAGNETIC

GRAPHIC SCALE

-20 0 10 20 40

1" = 20'

REV	DATE	BY	REVISION

TRIPLE FIVE NEVADA DEVEL. CP.
5440 W. SAHARA AVE., SUITE 240
LAS VEGAS, NEVADA 89117
PH: (702) 430-5800

CITY OF LAS VEGAS

2727 SOUTH RAINBOW BOULEVARD
LAS VEGAS, NEVADA 89146-5149
Ph. (702) 873-7550 FAX (702) 362-2567 WEB WWW.VTINV.COM
CONSULTING ENGINEERS • PLANNERS • LAND SURVEYORS

DEMOLITION PLAN

REI TRUCK DOCK
BOCA PARK AT
PECOOLE RANCH TOWN CENTER

DRAWN BY: DEH		06/04/03
DESIGNED BY: DEH		06/04/03
CHECKED BY: TR		06/04/03
PROJECT NO: 7103	SCALE: 1"=20' HORIZ. N/A VERT.	

PROFESSIONAL ENGINEER - STATE OF NEVADA
DEBORAH KIERNAN HOBSON
CIVIL
No. 11871
EXPIRES 06-30-09

SHEET
DMI
3 OF 5 SHEETS

DRAWING NO.
H#29702

CLVdwg#10713/14