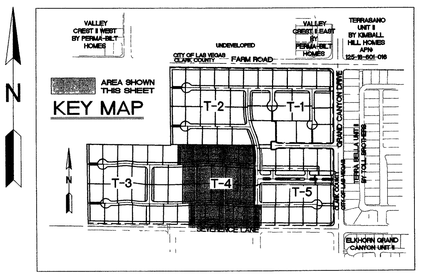

Avoid cutting underground utility lines It's costly
Call before you Dig.
1-800-227-2600
UNDERGROUND SERVICE (USA)

AVOID HITTING OVERHEAD POWER LINES IT'S COSTLY
CALL BEFORE YOU DO OVERHEAD
1-702-227-2929

Call before you UnderGround
1-702-455-7511
1-702-229-6611

LEGEND

- LOT LINE
- STREET CENTERLINE
- STREET LIGHT CONDUIT
- MATCHLINE
- 32 LOT NUMBER
- 100W HPS SINGLE STREETLIGHT (SEE T-6 FOR OFFSET INFO)
- 250W HPS SINGLE STREETLIGHT (SEE T-6 FOR OFFSET INFO)
- 400W HPS LUMINAIRE FOUNDATION & TRAFFIC SIGNAL POLE W/ 15' NO RISE LUMINAIRE ARM W/ HARDWARE FOR XX STYLE POLE (SEE T-6 FOR OFFSET INFO)
- 100W HPS DECORATIVE LIGHTING POLE PER DETAIL (A/T-6) OR EQUIVALENT
- SP1(X) PROPOSED SERVICE PEDESTAL SEE TRAFFIC SHEETS FOR SERVICE PEDESTAL DESIGNATION. REFER TO ELECTRICAL SERVICE NOTES ON SHEET T-6
- PROPOSED NO. 3-1/2 PULLBOX PER USD 326 UNLESS OTHERWISE NOTED ON TRAFFIC PLANS
- BLUE REFLECTIVE MARKER PER [97 UFC SEC 901 4.3]
- STREET SIGN

-40 0 40 80
SCALE 1" = 40' FEET

SVZ LINE TABLE		
LINE	LENGTH	BEARING
L1	48.95'	S82°58'13"W
L2	22.17'	N45°47'46"E
L3	21.69'	S44°12'12"E
L4	72.54'	S82°44'43"E
L5	51.16'	N82°52'54"E
L6	22.20'	S45°47'36"W
L7	17.90'	S44°12'24"E
L8	69.61'	S82°44'43"E
L9	129.34'	N04°13'28"E
L10	14.96'	S45°47'36"W
L11	23.49'	S44°12'24"E
L12	60.97'	N07°06'59"W
L17	22.27'	S44°12'24"E
L18	54.80'	S07°20'21"E
L19	21.65'	N45°47'46"E
L20	64.12'	N07°07'39"E
L21	179.34'	N18°51'45"W
L41	21.75'	S44°12'14"E
L42	22.27'	N45°47'45"E
L43	54.80'	N82°39'58"E

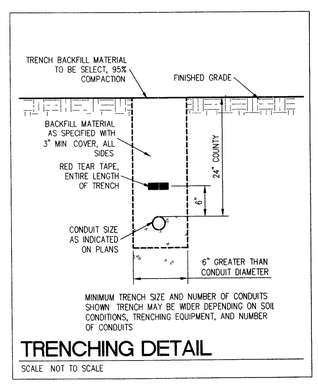

TRENCHING DETAIL
SCALE NOT TO SCALE

SLATER HANIFAN GROUP
CONSULTING ENGINEERS & PLANNERS
5740 S. ARVILLE STREET #216, LAS VEGAS, NV 89118
PHONE (702) 284-5300 FAX (702) 284-5399

NO.	DESCRIPTION	DATE	BY	APP

PROFESSIONAL ENGINEER, STATE OF NEVADA
TODD J. STEADHAM
Exp. 06/30/2006
CIVIL
No. 15292
7/7/05

DATE 07/07/05
DRAFTER: DMB
DESIGNER: DMB
CHECKED TJS
PROJECT NO. PIN0402-001

T-4
SHEET 11 OF 44

CLV DWG #3071930
CC HTE# 05-7995

File J:\PIN0402-SOsc\Dwg\Improv\PIN0402_TRAF.dwg Jul 08, 2005 - 11:49

81 78