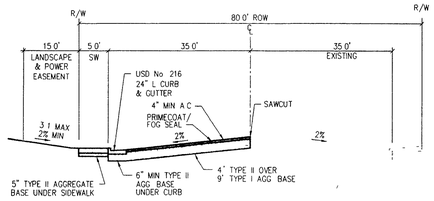

A FARM ROAD

NOT TO SCALE (PUBLIC STREET, REF CCAUSD #205)

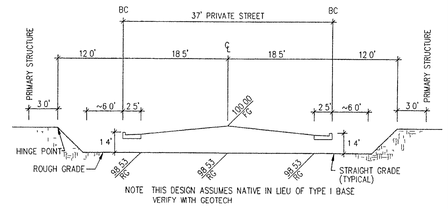

F 37' PRIVATE STREET SECTION

NOT TO SCALE (INTERIOR STREET – ROUGH GRADE)

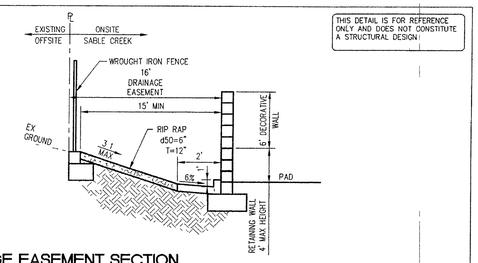

K 16' DRAINAGE EASEMENT SECTION

NOT TO SCALE

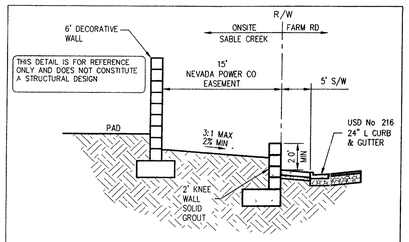

P 15' LANDSCAPE EASEMENT SECTION

NOT TO SCALE

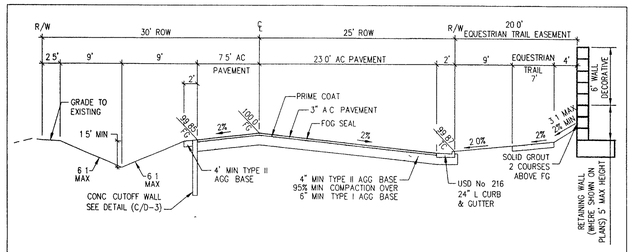

B SEVERENCE LANE, MINOR RESIDENTIAL COLLECTOR SECTION

NOT TO SCALE (PUBLIC STREET PER CCAUSD #208 1 ALT (MOD))

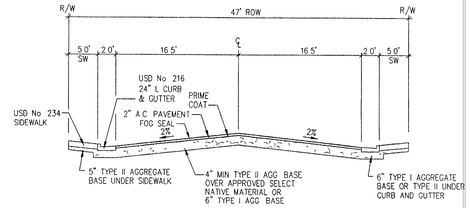

G VIA PROVENZA

NOT TO SCALE (PUBLIC STREET PER CCAUSD #207)

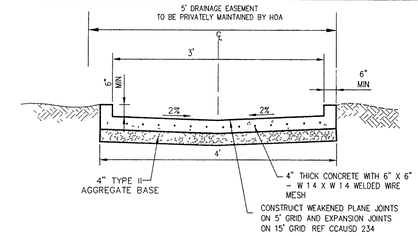

L 5' DRAINAGE EASEMENT SECTION

NOT TO SCALE

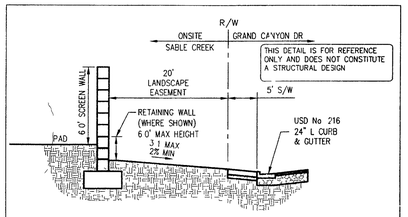

Q 20' LANDSCAPE EASEMENT SECTION

NOT TO SCALE

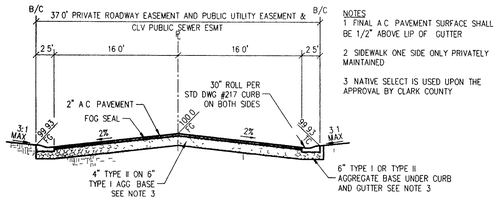

C 37' PRIVATE STREET SECTION

NOT TO SCALE (INTERIOR STREETS) PARKING ON BOTH SIDES REF CCAUSD #210 MOD.

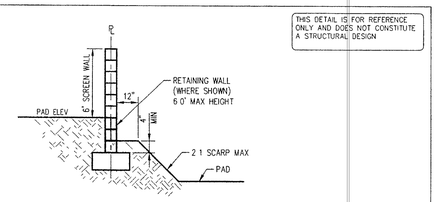

H SIDE AND REAR YARD WALL SECTION

NOT TO SCALE

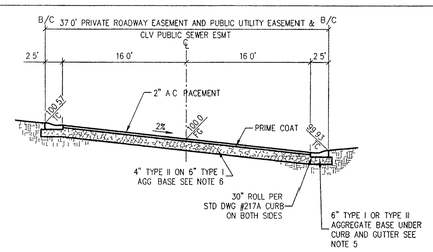

M PRIVATE STREET SECTION

NOT TO SCALE (REF CCAUSD #210 MOD)

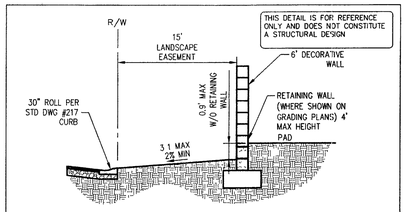

R 15' LANDSCAPE EASEMENT SECTION

NOT TO SCALE

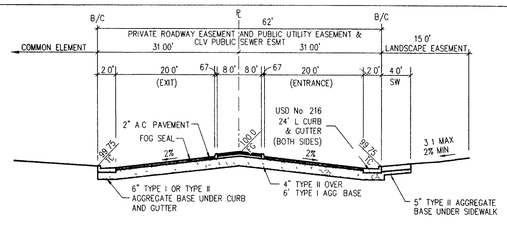

D PRIMARY ENTRANCE ROAD

NOT TO SCALE (PRIVATE STREET, REF CCAUSD #210 MOD)

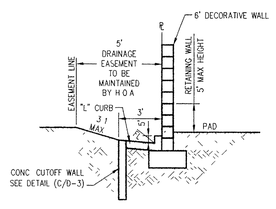

I 5' DRAINAGE EASEMENT SECTION

NOT TO SCALE

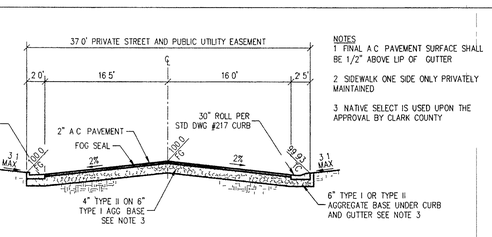

N PRIVATE STREET SECTION

NOT TO SCALE (INTERIOR STREETS W/ PARKING ON BOTH SIDES) REF CCAUSD #210 MOD.

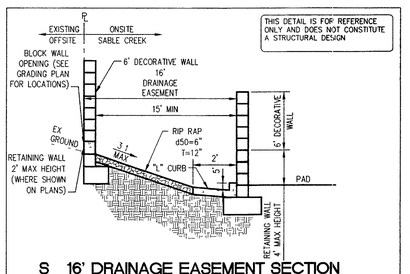

S 16' DRAINAGE EASEMENT SECTION

NOT TO SCALE

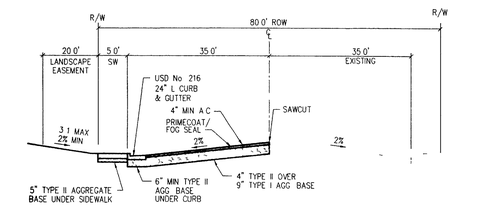

E GRAND CANYON DRIVE

NOT TO SCALE (PUBLIC STREET)

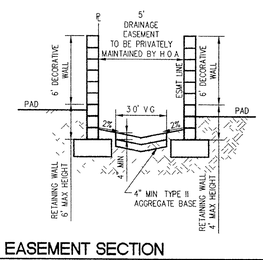

J 5' DRAINAGE EASEMENT SECTION

NOT TO SCALE

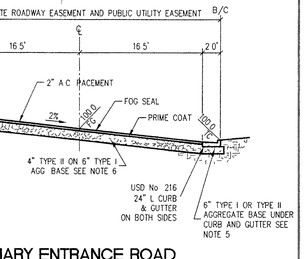

O PRIMARY ENTRANCE ROAD

NOT TO SCALE (REF CCAUSD #210 MOD.)

Avoid cutting underground utility lines It's costly
Call before you Dig.
1-800-227-2600
UNDERGROUND SERVICE (USA)

AVOID HITTING OVERHEAD POWER LINES IT'S COSTLY
CALL BEFORE YOU DO OVERHEAD
1-702-227-2929

CALL BEFORE YOU DO UNDERGROUND
Call before you underground
1-702-455-7511
1-702-229-6611

SLATER HANIFAN GROUP
CONSULTING ENGINEERS & PLANNERS
5740 S. ARVILLE STREET #216, LAS VEGAS, NV 89118
PHONE (702) 284-5300 FAX (702) 284-5399

NO.	DESCRIPTION	DATE	BY	APP.

CLARK COUNTY, NEVADA

PINNACLE HOMES
SABLE CREEK
CROSS SECTIONS AND DETAILS

SECTION 18 TOWNSHIP 19 SOUTH RANGE 60 EAST, M.D.M.

DATE: 06/20/05
DRAFTER: JR
DESIGNER: JB/TS
CHECKED: TS

PROJECT NO. PIN0402-001

PROFESSIONAL ENGINEER – STATE OF NEVADA
TODD J. STEADHAM
Exp. 06/30/2005
CIVIL
No. 15293
6/21/05

D-1
SHEET 37 OF 44

CLV DWG #3071930
CC TIE# 05-7995

File: J:\PIN0402-Soc\Dwg\Improv\PIN0402-DETAIL.dwg Jun 20, 2005 - 13:43

81764