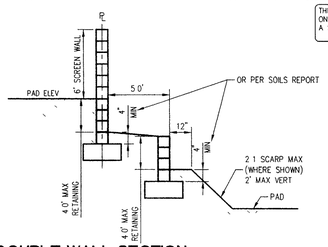

A. REAR YARD DOUBLE WALL SECTION

NOT TO SCALE

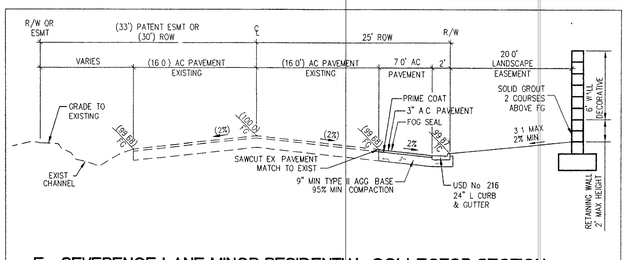

F. SEVERENCE LANE MINOR RESIDENTIAL COLLECTOR SECTION

NOT TO SCALE (PUBLIC STREET PER CCAUSD #208.1 ALT (MOD))

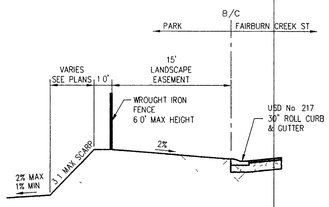

B. PARK LANDSCAPE SECTION

NOT TO SCALE

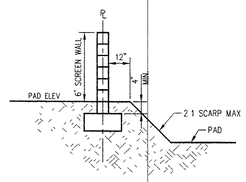

G. SIDE AND REAR YARD WALL SECTION

NOT TO SCALE

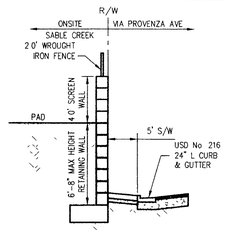

C. PERIMETER WALL SECTION

NOT TO SCALE

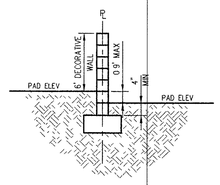

H. SIDE AND REAR YARD WALL SECTION

NOT TO SCALE

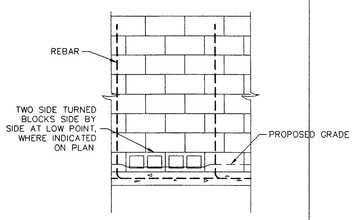

D. TYPICAL SIDE TURNED BLOCK DETAIL

NOT TO SCALE

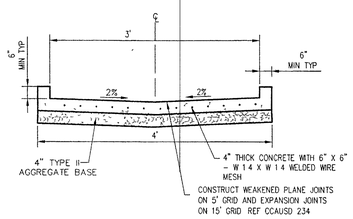

J. GENERAL DRAINAGE CHANNEL SECTION

NOT TO SCALE

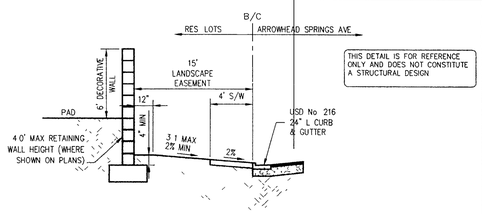

E. PERIMETER WALL SECTION

NOT TO SCALE

81769

File: J:\PIN0402-SDoc\Dwg\Improv\PIN0402-DETAIL.dwg Jun 20, 2005 - 13:42

SLATER HANIFAN GROUP
CONSULTING ENGINEERS & PLANNERS
5740 S. ARVILLE STREET #216, LAS VEGAS, NV 89118
PHONE (702) 284-5300 FAX (702) 284-5399

NO.	DESCRIPTION	DATE	BY	APP.

CLARK COUNTY, NEVADA

PINNACLE HOMES
SABLE CREEK
CROSS SECTIONS AND DETAILS

SECTION 18
TOWNSHIP 19 SOUTH
RANGE 60 EAST, M.D.M.

DATE: 06/20/05
DRAFTER: DMB
DESIGNER: DMB
CHECKED: TJS

PROJECT NO.
PIN0402-001

PROFESSIONAL ENGINEER - STATE OF NEVADA
TODD J. STEADHAM
Exp. 06/30/2006
CIVIL
No. 15297
6/20/05

D-6
SHEET 42 OF 44

CLV DWG #3071930
CC HTE# 05-7995