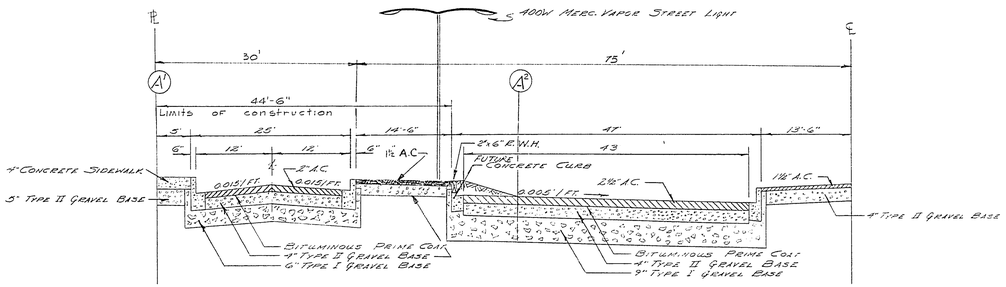

TYPICAL SECTION
SAN FRANCISCO AVENUE

SCALE 1" = 50'

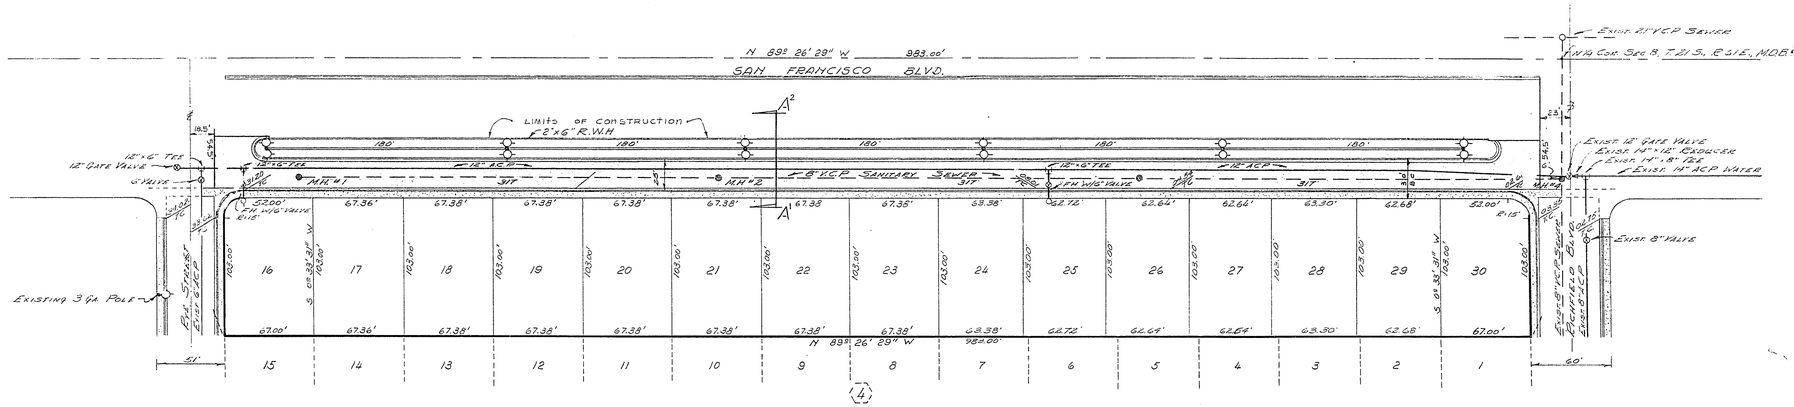

RICHFIELD VILLAGE UNIT Nº 2-A

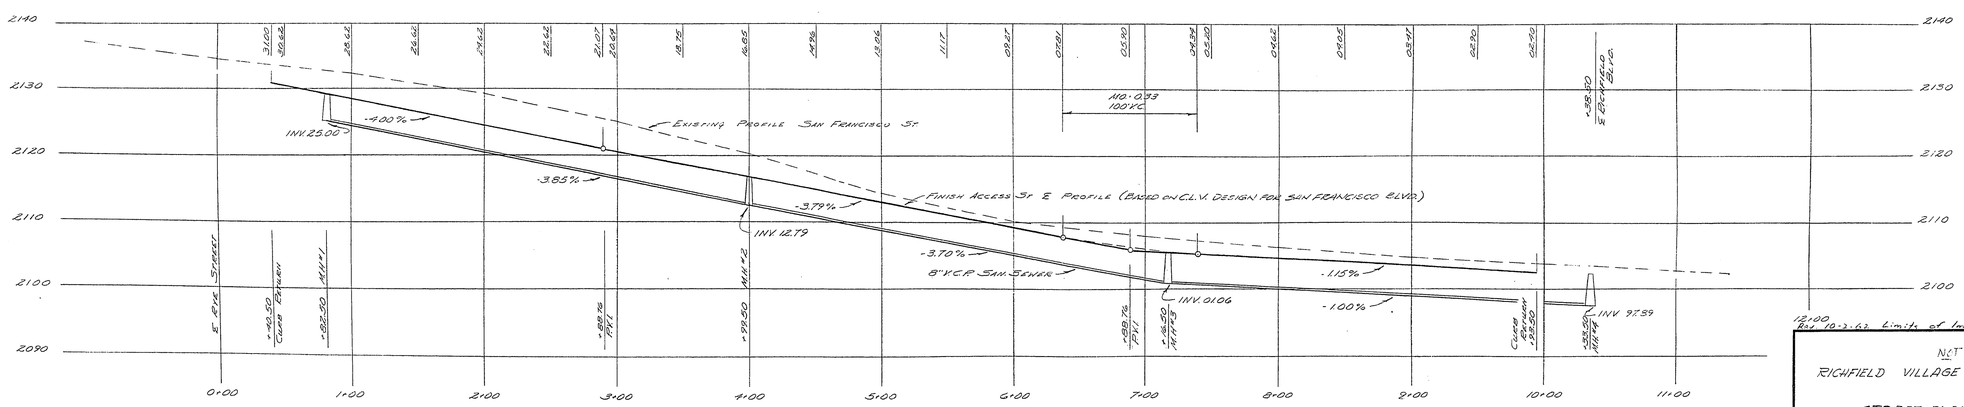

Scale: Hor. 1" = 50
Ver. 1" = 10'

PLAN - PROFILE
SAN FRANCISCO AVENUE FRONTAGE ROAD

12-100 Rev. 10-2-62 Limits of Imp. DFG

NOT A SUBDIVISION

RICHFIELD VILLAGE UNIT Nº 2-B

STREET PLAN & PROFILE

DESIGNED NCE	WESTERN ENGINEERS, INC.	SHEET 1
DRAWN 15-NCE	LAS VEGAS NEVADA	OF 2
CHECKED	APPROVED DATE	

A. R. Sauer
5-24-62

107-V497