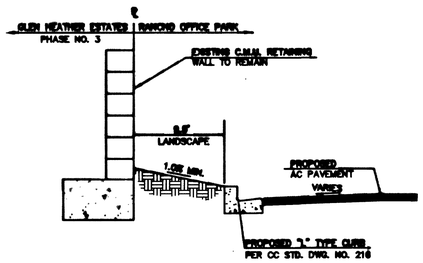

BOUNDARY SECTION (A)
NO SCALE

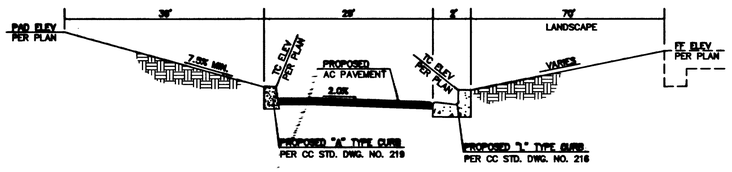

TYPICAL SECTION (D)
NO SCALE

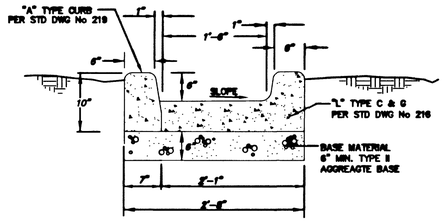

2' DRAINAGE CHANNEL (3)
NO SCALE

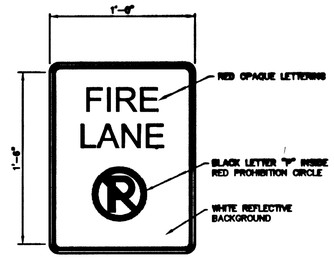

SIGN SPECIFICATIONS

MINIMUM SPECIFICATIONS OF "NO PARKING FIRE LANE" SIGNS

SIZE:	1' WIDE x 1 1/2' LON AS REQUIRED
LETTERING:	BLOCK LETTERS 2 1/2" IN HEIGHT WITH A STROKE OF 1"
COLOR:	RED AND BLACK ON WHITE LUMINOUS BACKGROUND (SEE ABOVE EXAMPLE)
VERBAGE:	FIRE LANE INTERNATIONAL NO PARKING SYMBOL
SYMBOL:	INTERNATIONAL NO PARKING SYMBOL
HEIGHT:	TO BE INSTALLED NOT LESS THAN SEVEN FEET NOR MORE THAN TEN FEET FROM GROUN LEVEL

FIRE LANE SIGN DETAIL (6)
NO SCALE

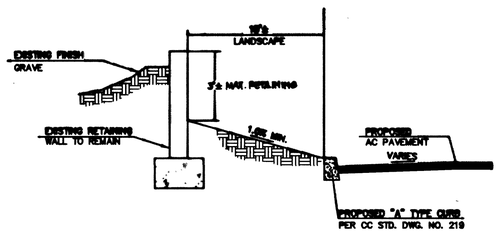

BOUNDARY SECTION (B)
NO SCALE

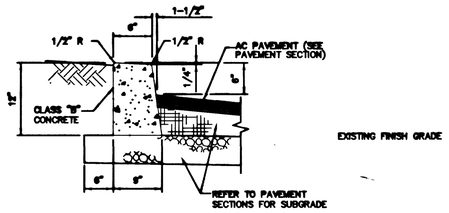

"A" TYPE CURB DETAIL (1)
NO SCALE

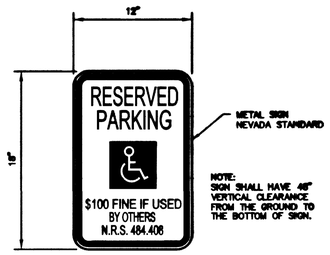

HANDICAP SIGN DETAIL (4)
NO SCALE

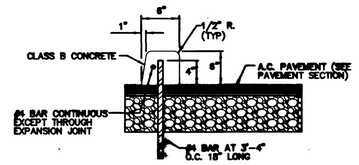

"A" TACK-ON OPTION

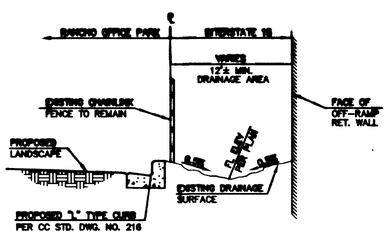

BOUNDARY SECTION (C)
NO SCALE

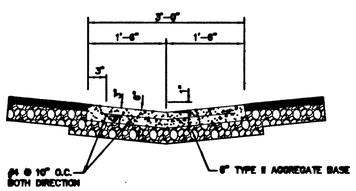

3' WIDE VALLEY GUTTER (2)
NO SCALE

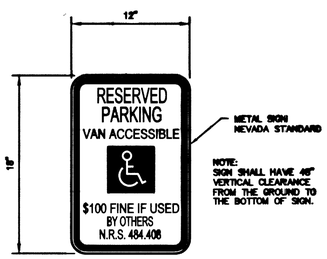

HANDICAP SIGN DETAIL (VAN ACCESSIBLE) (5)
NO SCALE

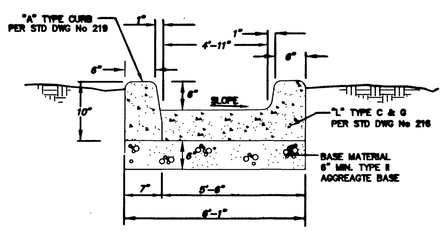

5' DRAINAGE CHANNEL (7)
NO SCALE

REV.	DATE	DESCRIPTION
2	10-20-03	REMARKS SHEETS
1	4-1-02	RE: MINOR SHEETS

LEGEND: 11/13/03 LAB; 1/30/02 LAB; APPROVAL

The Keith Companies
444 East Warm Springs Road, Suite 110, Las Vegas, Nevada 89119
Phone (702) 434-8280 Fax (702) 434-8285
Water Resources Land Planning Civil Engineering Land Surveying Mapping Environmental Services

SAHARA RANCHO OFFICE CENTER, LLC
RANCHO OFFICE PARK

DETAIL SHEET

JOB # 51386.00
SHEET NO.: DE-1
15 OF 15 SHEETS
FILE # 2646

30178 RS 45248 60313 107-V3399